FOREIGN EASEMENTS			
SYM	GRANTEE	DEED	PURPOSE
A	COUNTY OF LOS ANGELES	OR D2109-746	DRAINAGE
B	THE PACIFIC TELEPHONE AND TELEGRAPH COMPANY	OR D3020-242	POLES, CONDUITS, UNDERGROUND CABLES
C	SOUTHERN CALIFORNIA EDISON COMPANY	OR D2988-939	POLES, CONDUITS, ETC.
D	CANYON MUTUAL WATER COMPANY	OR 5972-470	INGRESS AND EGRESS
E	COUNTY OF LOS ANGELES	OR D3191-283	DRAINAGE AND SLOPE

VESTINGS				
PARCEL	GRANTOR	VESTING DEED	DEED TO L.A.C.F.C.D.	
			TYPE OF DEED	RECORDED
1A	S.K.MADAN * SOBHANA MADAN STANLEY E. OSBORN, TRUSTEE	OR 84-771484 6-28-84	EASE-FLOOD CONTROL PURPOSES	O.R.99-1873112
2A	S.K.MADAN * SOBHANA MADAN STANLEY E. OSBORN	OR 84-771466 6-28-84 DOC.NO.2355 4-9-74	EASE-FLOOD CONTROL PURPOSES	O.R. 99-1873112
3A	RAYMOND G. HEMANN PAMELA J. HEMANN	OR 88-569515 4-26-88	FEE	OR 91-677052
5A	ABRAHAM HALEBLIAN, ET.UX * MIKAEL YOUSSEFIAN, ET.UX.	OR 77-927228 8-23-77	EASE-FLOOD CONTROL PURPOSES	O.R. 00-1972469

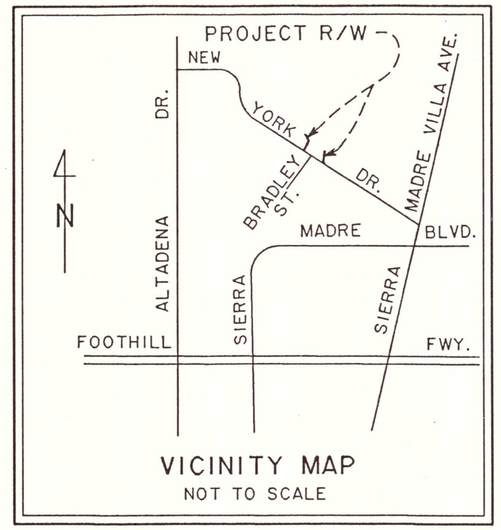

VICINITY MAP
NOT TO SCALE

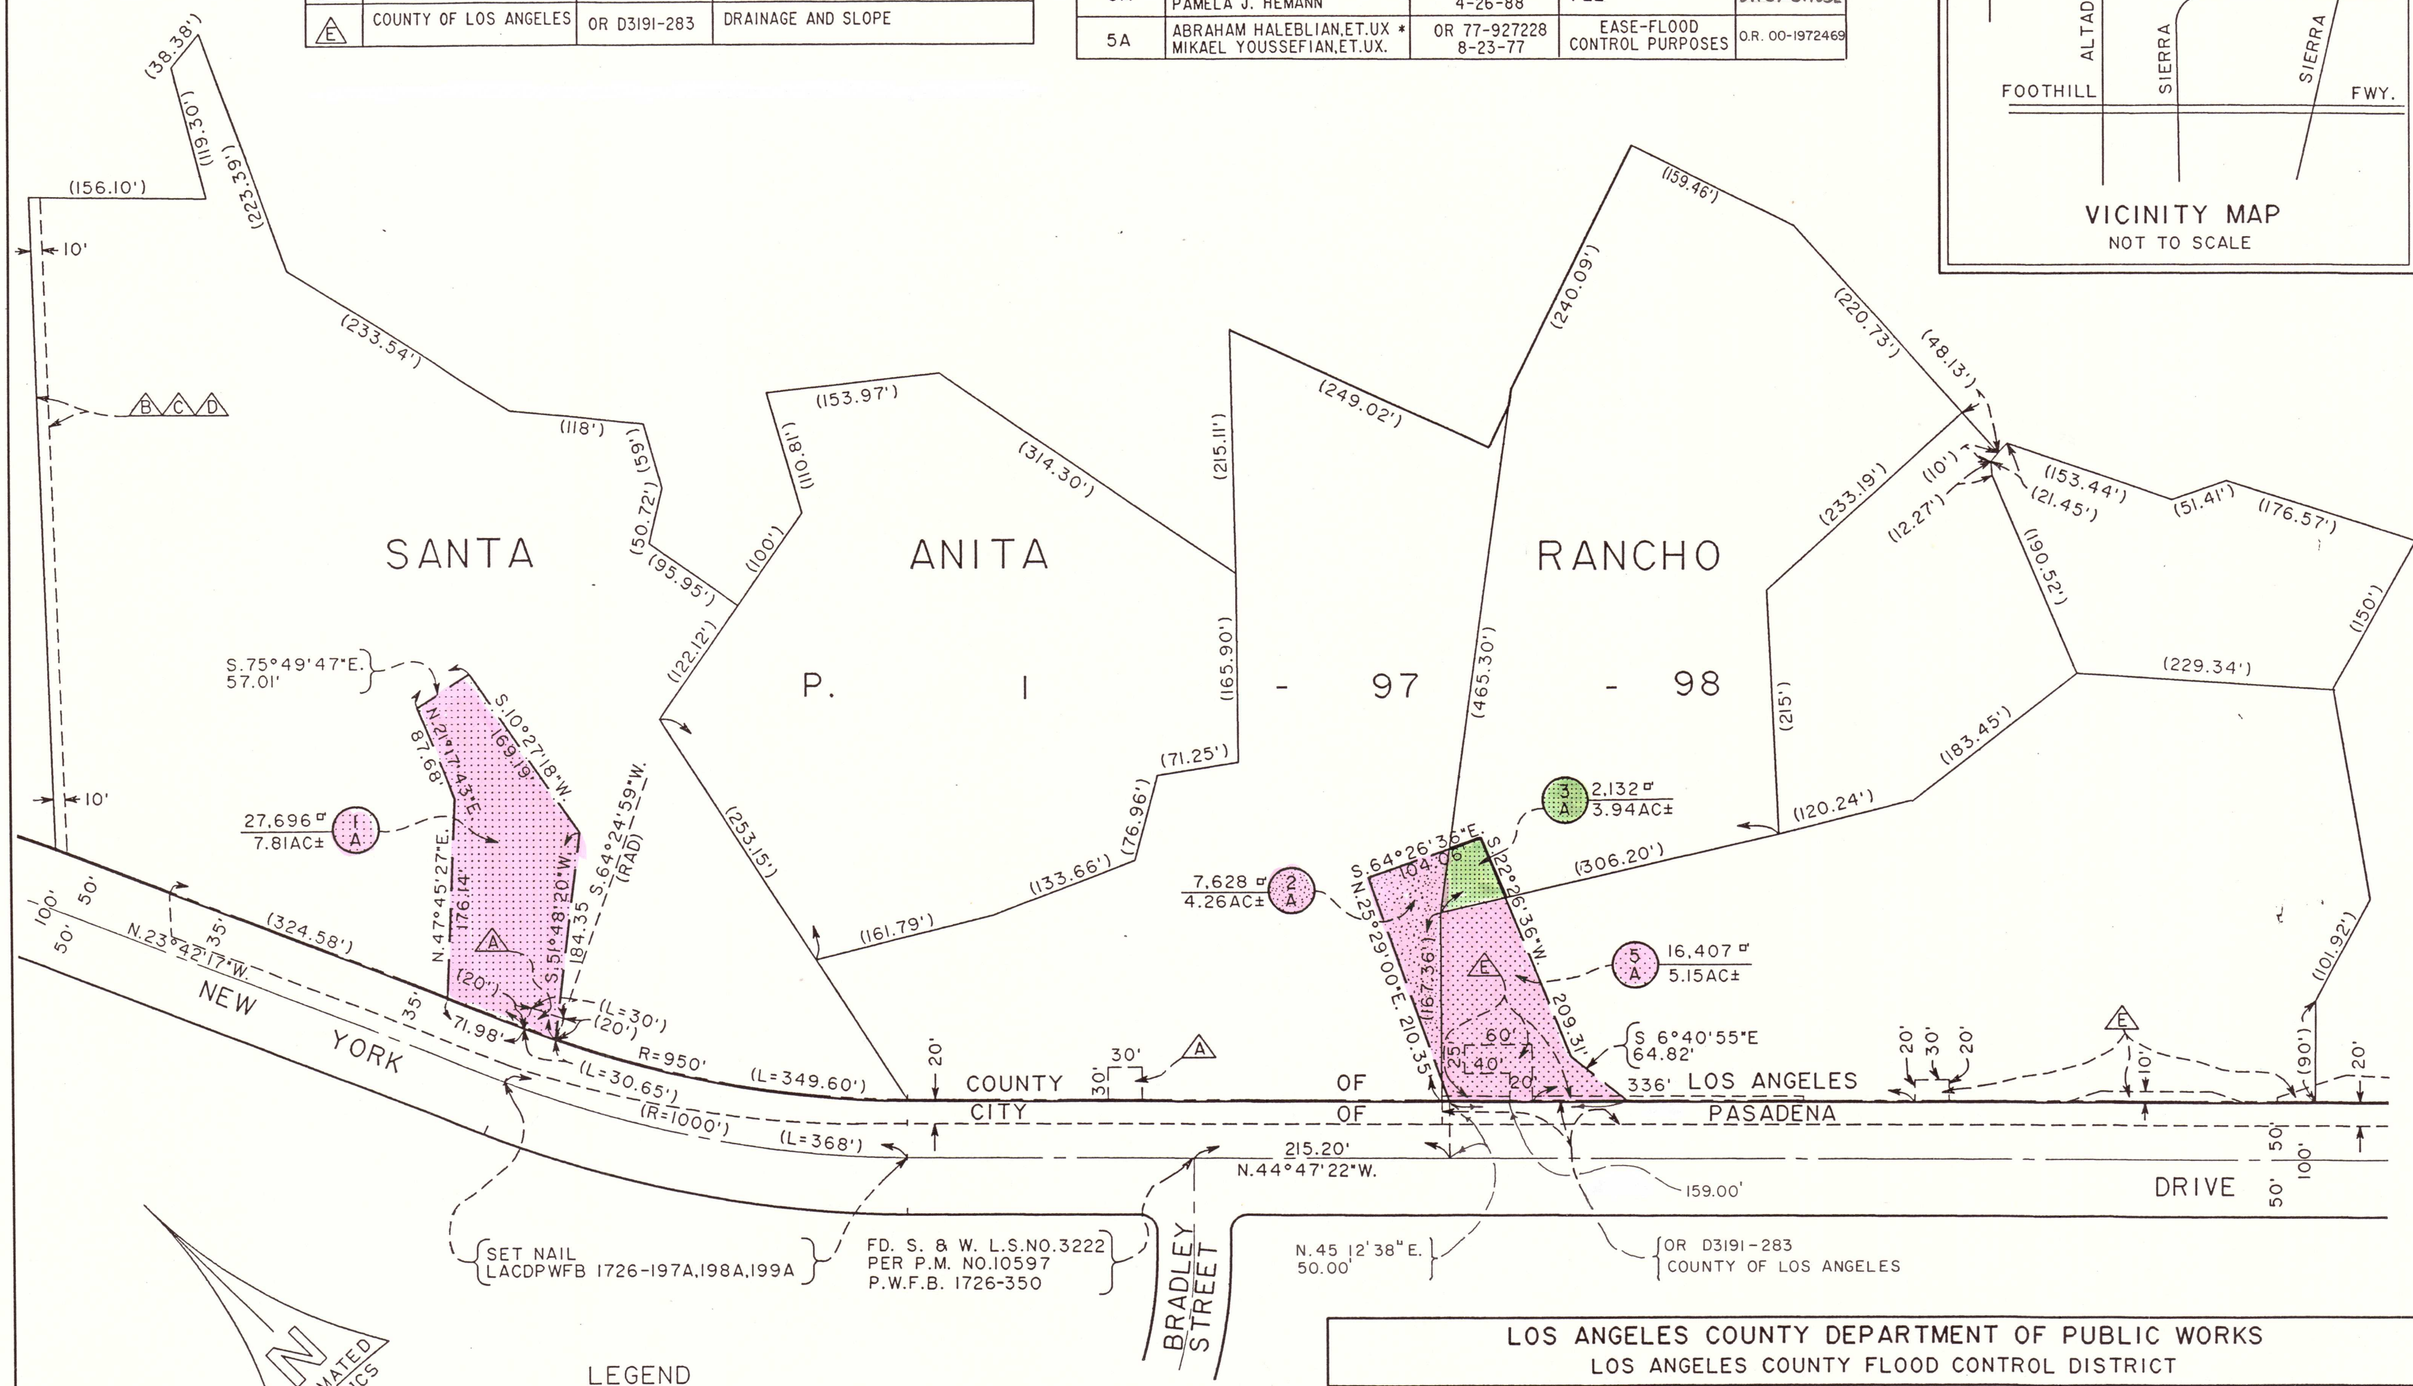

AUTOMATED GRAPHICS

0 50 100 200 300
FEET

LEGEND

Record distances shown in ( ).

0000 / 00000 = area of parcel. / area of total holding.

□ 1 Denotes square feet.

* For complete vesting see title notes.

LOS ANGELES COUNTY DEPARTMENT OF PUBLIC WORKS
LOS ANGELES COUNTY FLOOD CONTROL DISTRICT

REVISED	REFERENCES	PREPARED BY	NEW YORK DRAIN
1-8-91 1-4-01 2-13-01	C.I. 44 771-DI.1 TO 1.11 T.G. 27 (F2)	J. HERNANDEZ J. MALIXI	VICINITY OF NEW YORK DRIVE AND BRADLEY STREET
		CHECKED BY D. ESCANDON	
		DIRECTION OF R. E. WILBORN	
		DATE 1-10-1990	APPROVED BY CE 15065 R.E. ABBO MAPPING & PROPERTY MANAGEMENT

NO. 771-RW 1

C4.RWY.89F501.NEWYORK