B-2

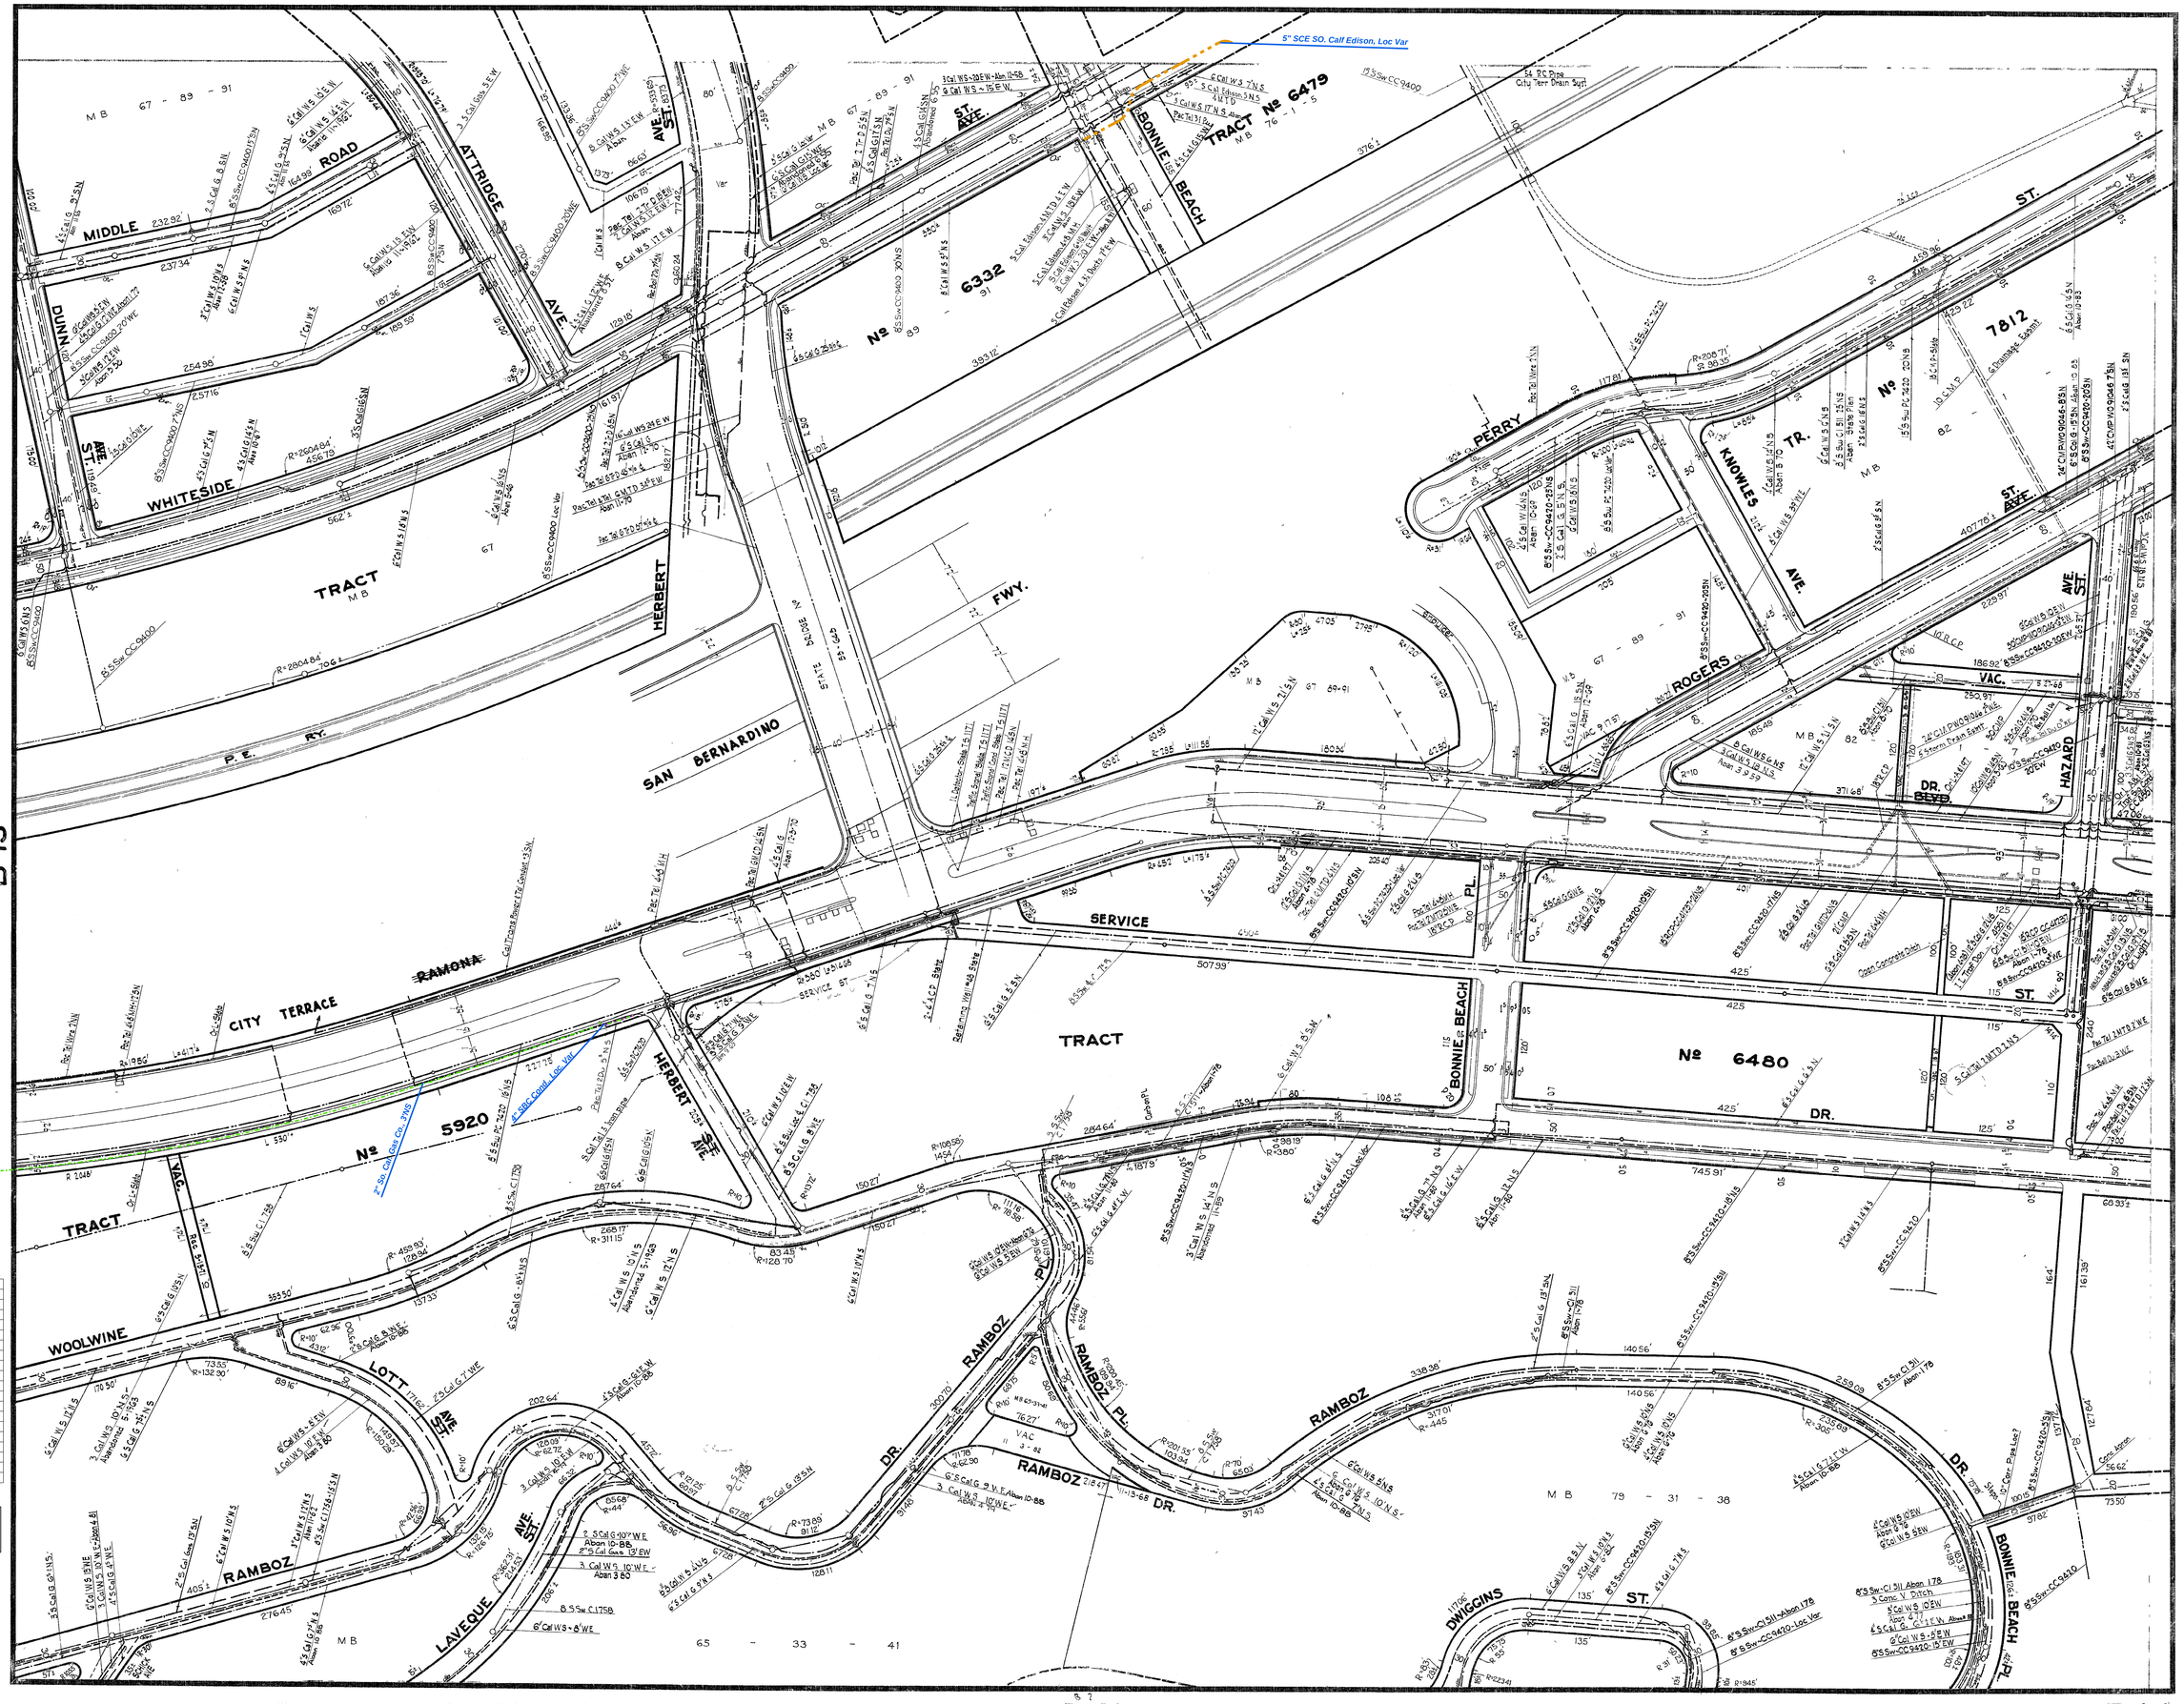

B-13

B-15

LEGEND

CABLE TV
GAS
GASOLINE
OIL
ORN LIGHTS
POWER
SEWER
SHARED TRENCH
STORM DRAIN
TELEPHONE
TRAFFIC SIGNAL
WATER
RWY CHANGES

DRAFTED	UPDATED DATE
M. ELSHWAHYK	10-2-03
M. ELSHWAHYK	06-21-04
M. ELSHWAHYK	7-14-04
M. ELSHWAHYK	7-19-06

County of Los Angeles
DEPARTMENT OF PUBLIC WORKS
Mapping & Property Management Division
Mapping & GIS Services

LOS ANGELES COUNTY EXPRESSLY DISCLAIMS ANY LIABILITY FOR INACCURACIES WHICH MAY PRESENT IN THIS MAP.

L A COUNTY ROAD DEPT
PERMIT DIV
DRAWN BY F. Ottesen 3/34
CHECKED BY
CORRECTED BY
CORRECTED TO

B-14

B-21

B-14