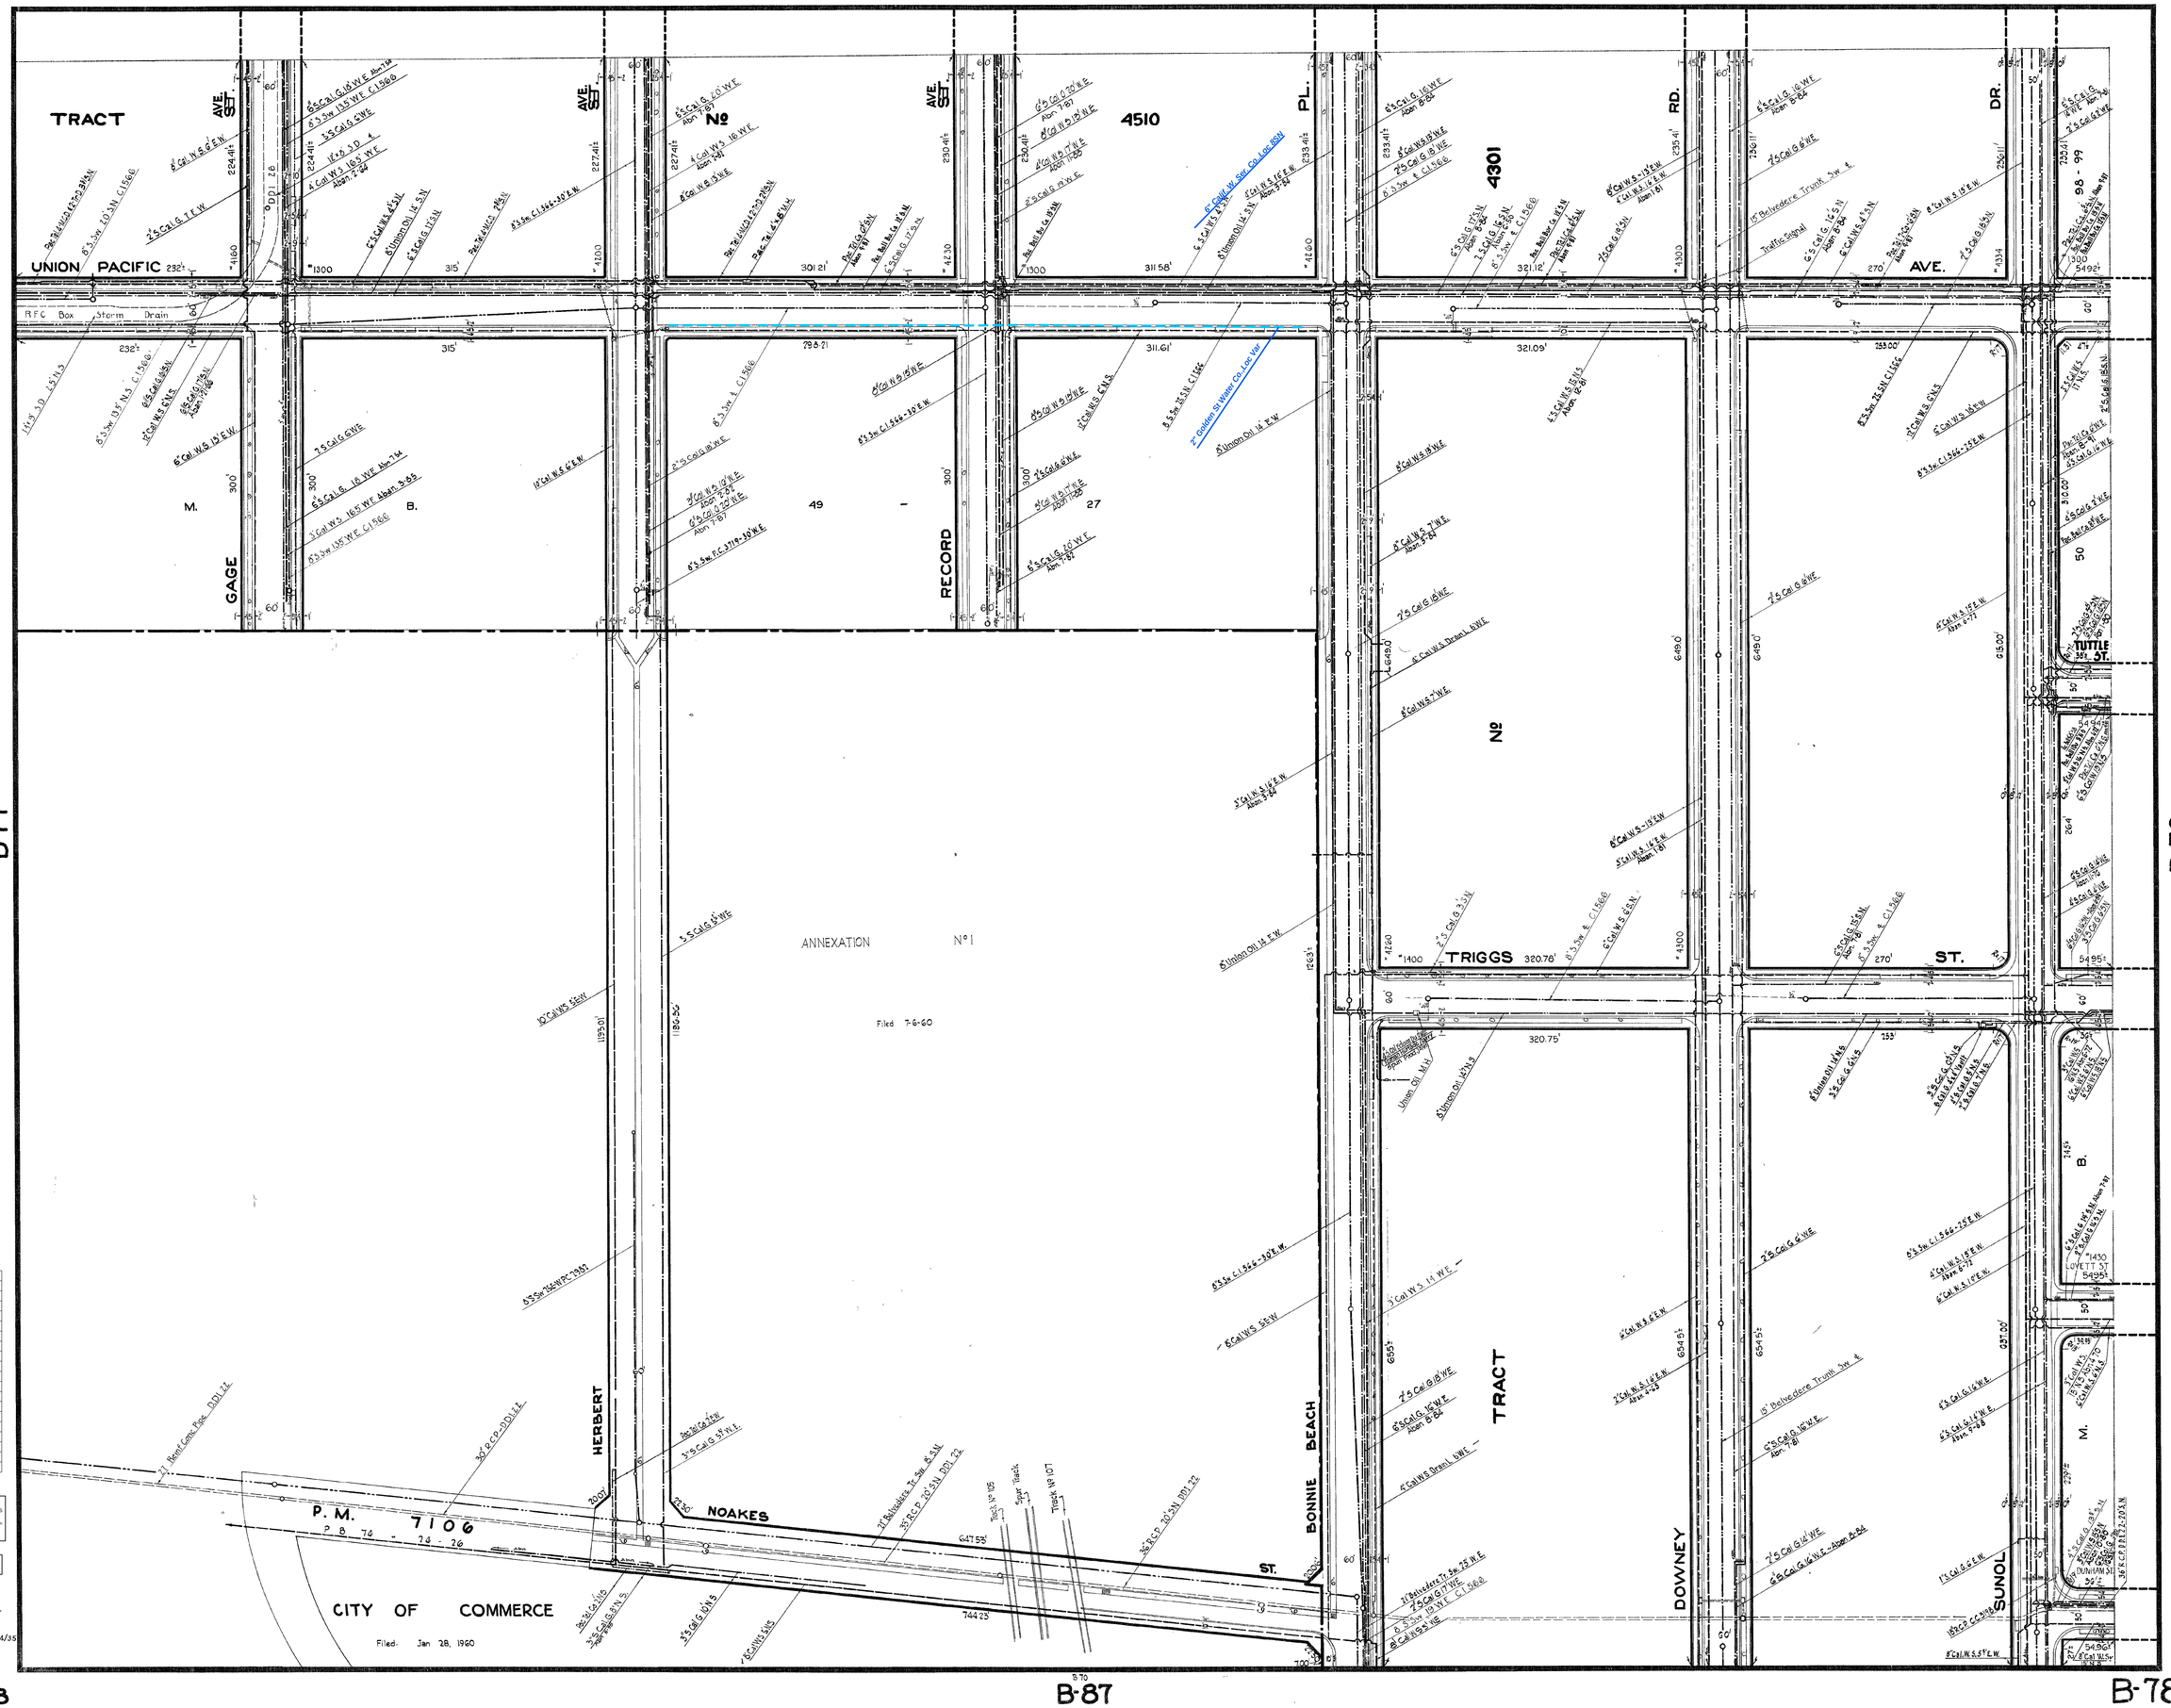

SCALE 1"=50'

LEGEND

- CABLE TV
- GAS
- GASOLINE
- OIL
- ORN. LIGHTS
- POWER
- SEWER
- SHARED TRENCH
- STORM DRAIN
- TELEPHONE
- TRAFFIC SIGNAL
- WATER
- RWY CHANGES

DRAFTED	UPDATED DATE
M. ELSHWAHYK	4-26-04

County of Los Angeles
DEPARTMENT OF PUBLIC WORKS
Mapping & Property Management Division
Mapping & GIS Services

LOS ANGELES COUNTY EXPRESSLY DISCLAIMS ANY LIABILITY FOR INACCURACIES WHICH MAY PRESENT IN THIS MAP.

L. A COUNTY ROAD DEPT.
PERMIT DIV.
DRAWN BY- E.D.Miller 7/34
CHECKED BY Symmunds 4/35
CORRECTED BY
CORRECTED TO