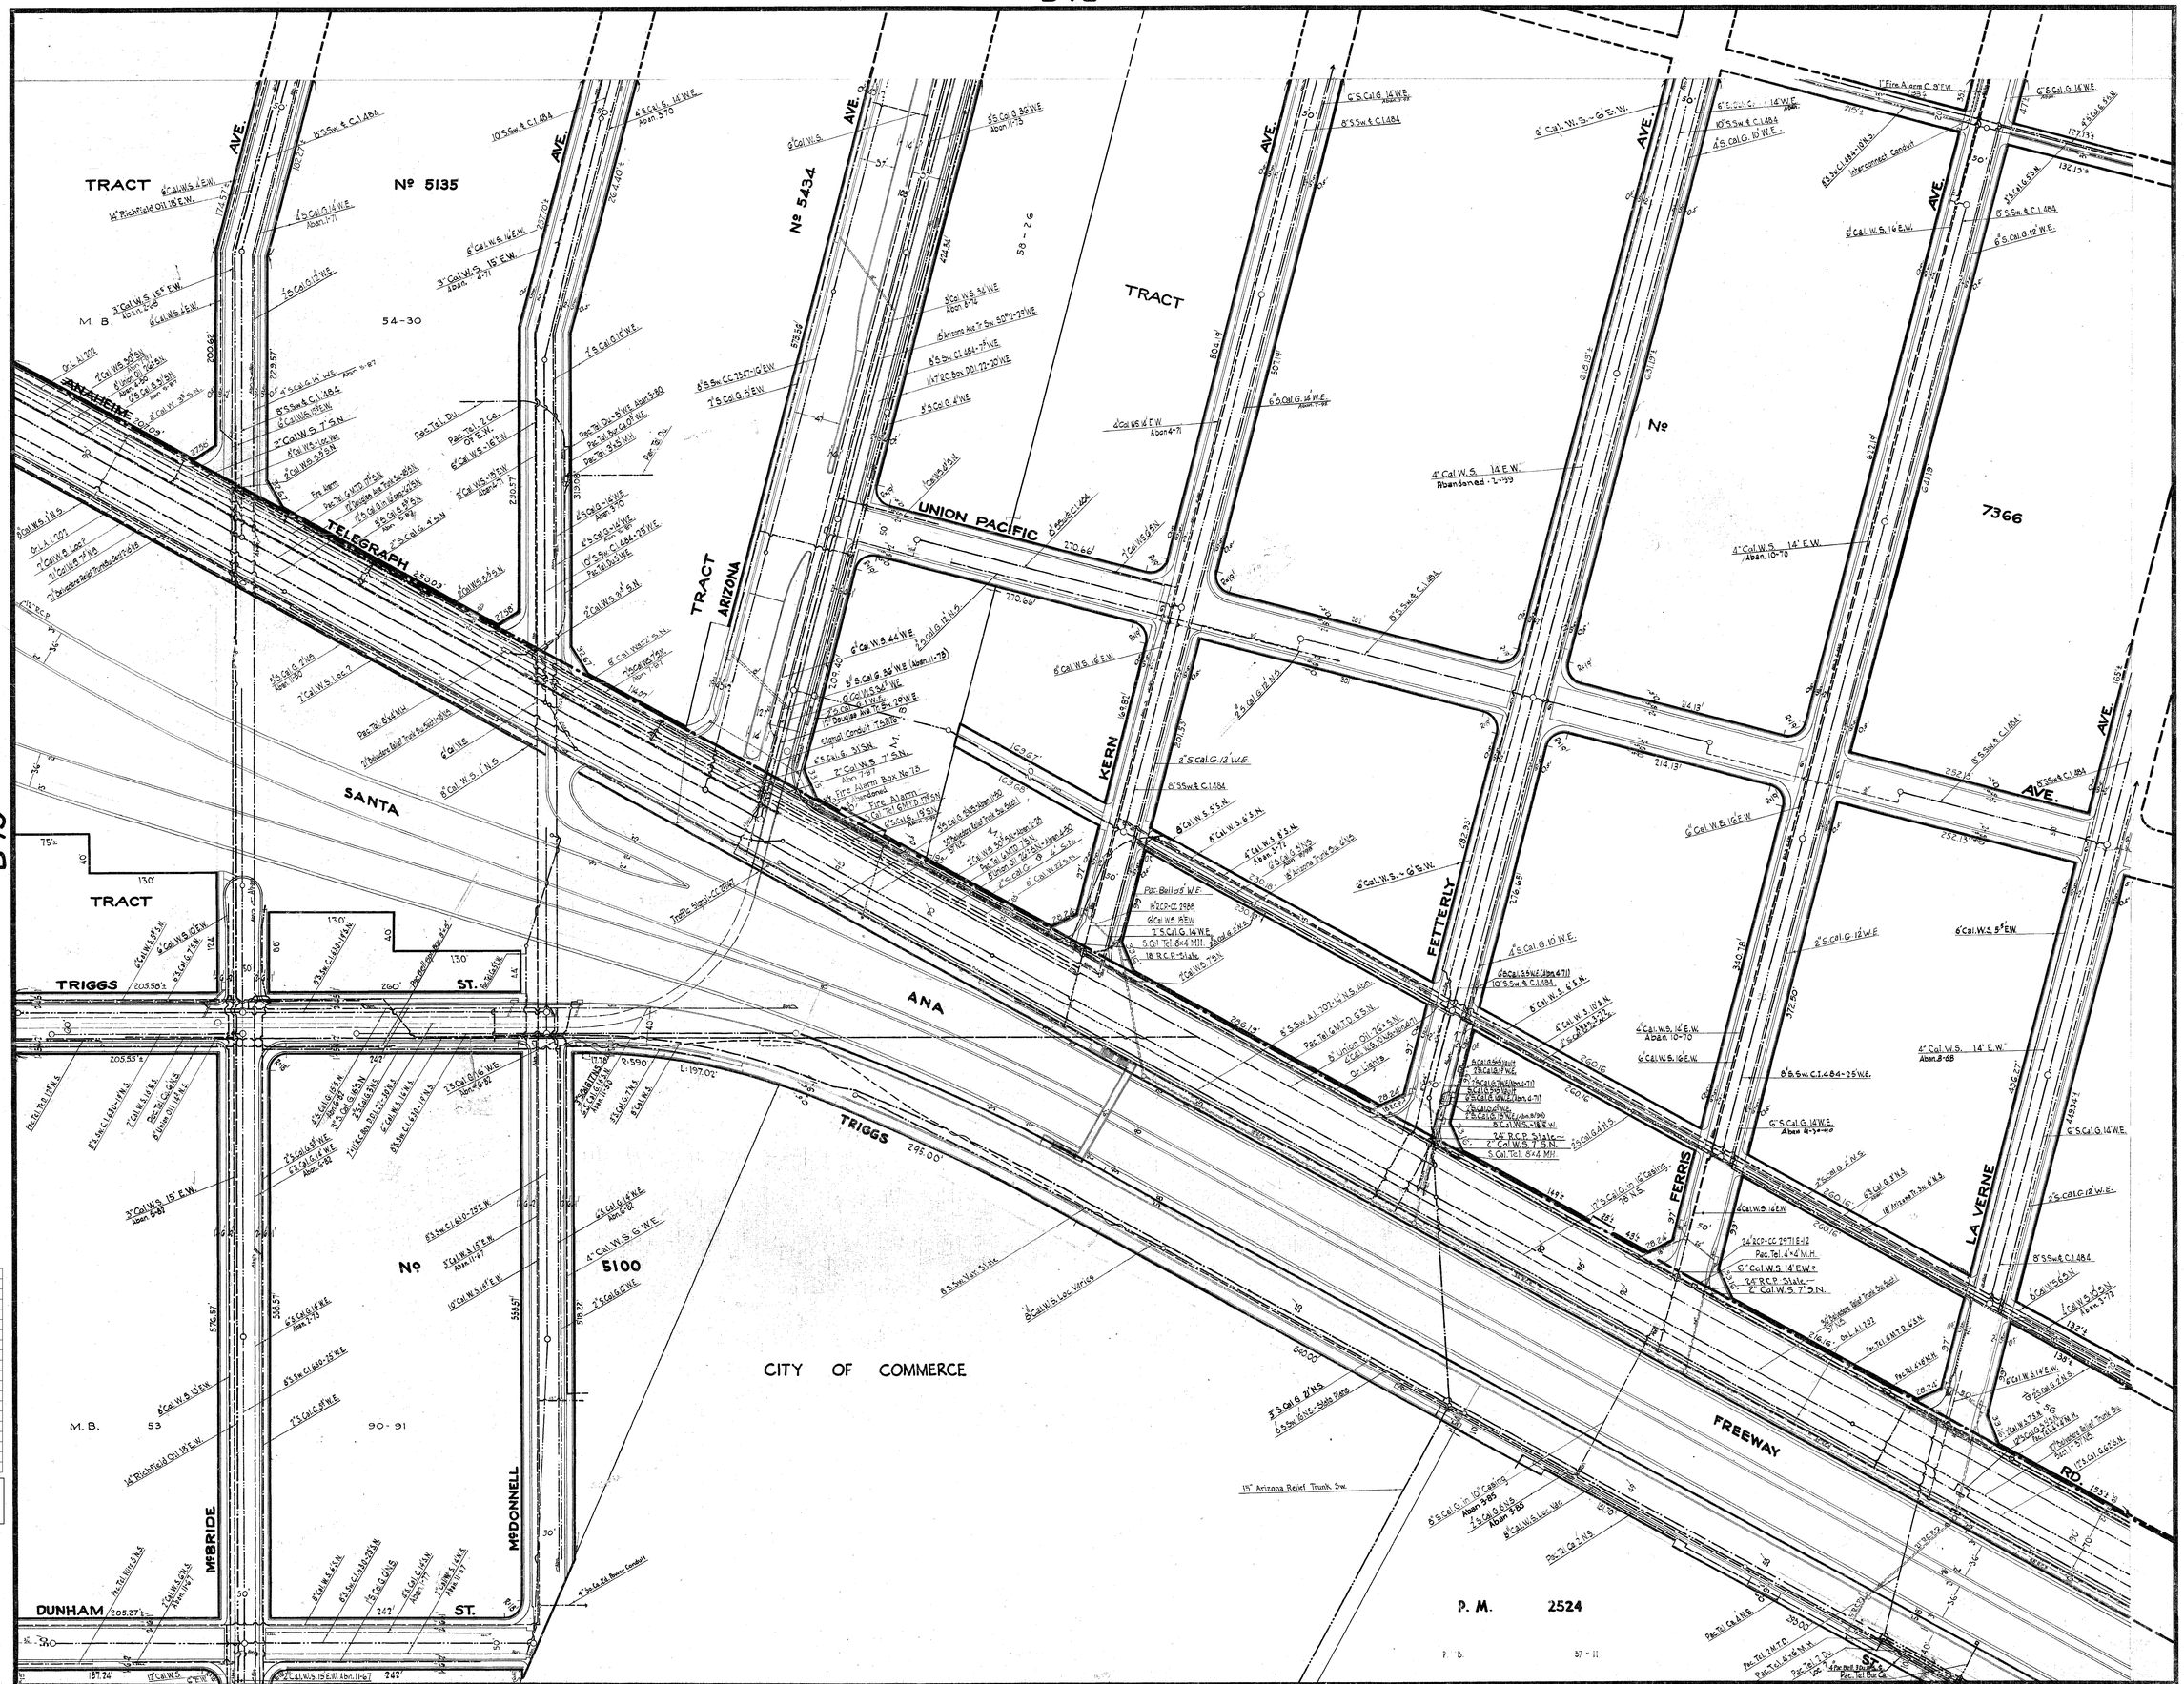
TRACT
№ 5135
M. B.
54-30
№ 5434
58-26
TRACT
ARIZONA
UNION PACIFIC
TELEGRAPH
ANAHEIM
SANTA
ANA
KERN
FETTERLY
FERRIS
LA VERNE
AVE.
TRIGGS
ST.
DUNHAM
McBRIDE
McDONNELL
№ 5100
CITY OF COMMERCE
FREEWAY
RD.
№ 7366
P. M. 2524
SCALE 1"=50'
LEGEND
CABLE TV
GAS
GASOLINE
OIL
ORN. LIGHTS
POWER
SEWER
SHARED TRENCH
STORM DRAIN
TELEPHONE
TRAFFIC SIGNAL
WATER
RWY CHANGES
DRAFTED
UPDATED DATE
Magdy Elshwahyk
8-16-05
County of Los Angeles
DEPARTMENT OF PUBLIC WORKS
Mapping & Property Management Division
Mapping & GIS Services
LOS ANGELES COUNTY EXPRESSLY DISCLAIMS ANY LIABILITY FOR INACCURACIES WHICH MAY PRESENT IN THIS MAP.
L. A. COUNTY ROAD DEPT.
PERMIT DIV.
DRAWN BY Goldman 10/34
CHECKED BY Walters
CORRECTED BY
CORRECTED TO