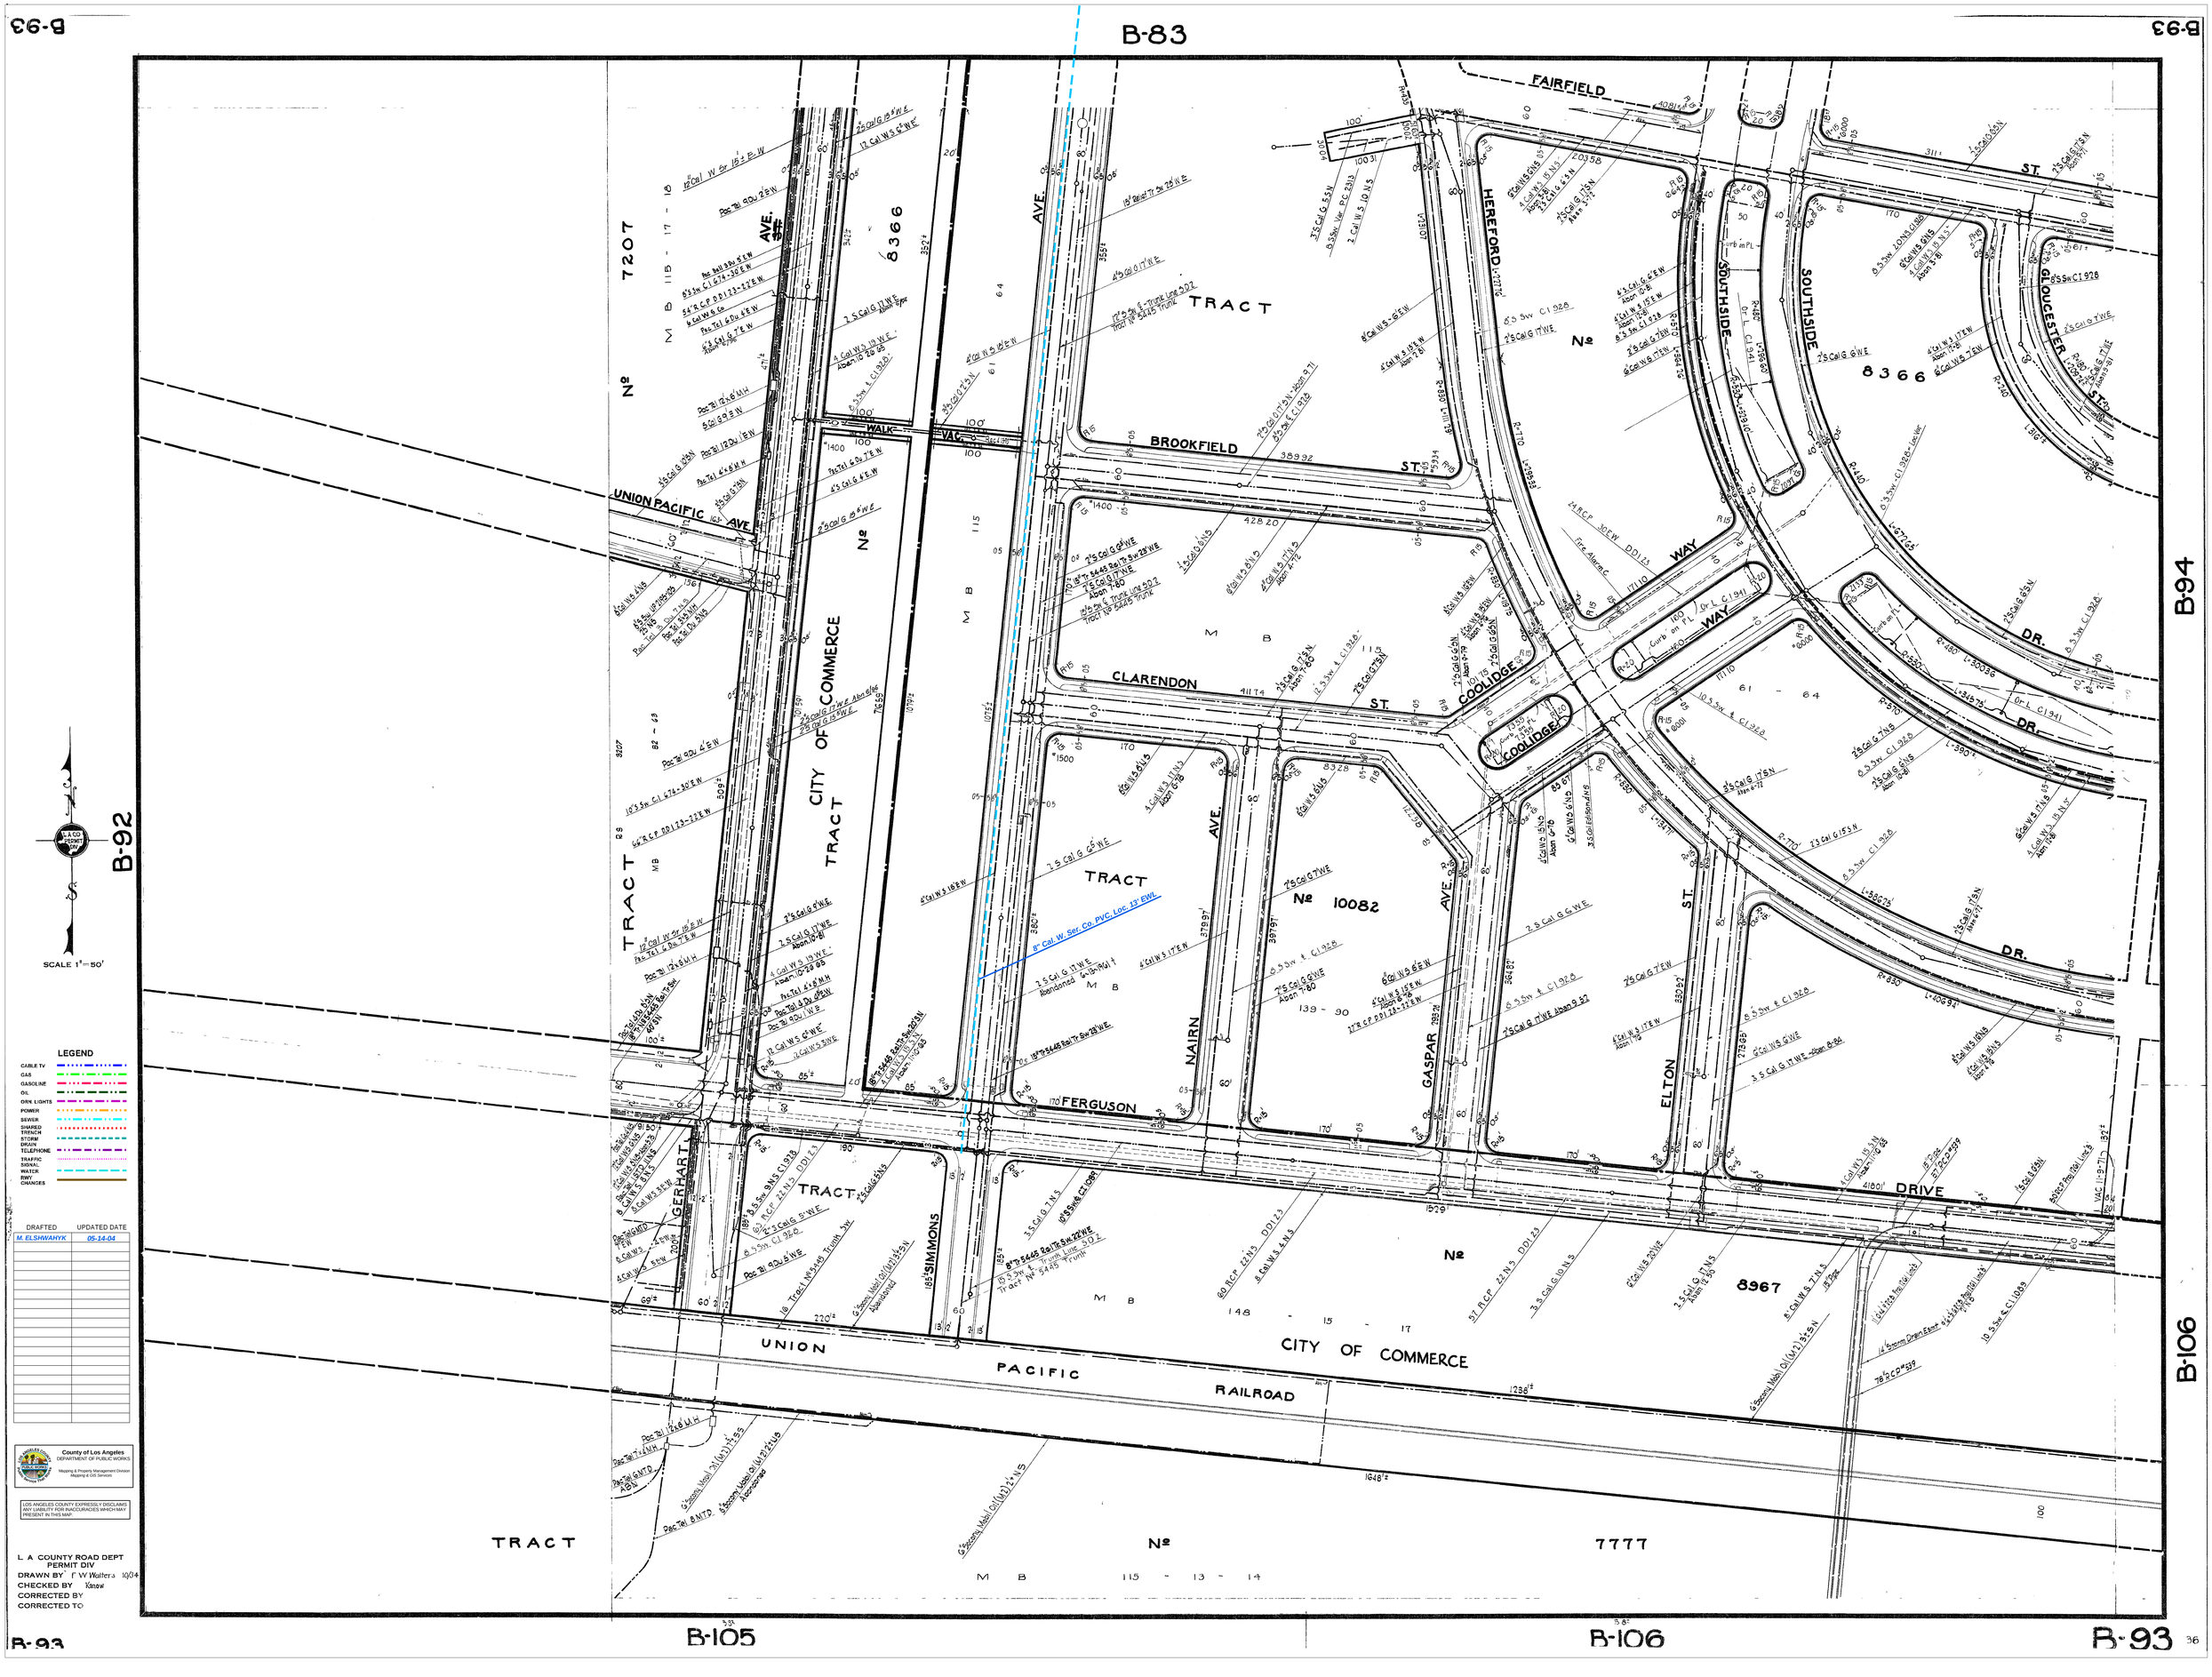
B-83
B-93
B-94
B-92
B-106
B-105
B-93
FAIRFIELD
HEREFORD
SOUTHSIDE
GLOUCESTER
ST.
TRACT
BROOKFIELD
ST.
CLARENDON
ST.
COOLIDGE
WAY
DR.
UNION PACIFIC
AVE.
WALK
VAC.
CITY OF COMMERCE
TRACT
GERHART
SIMMONS
NAIRN
GASPAR
ELTON
FERGUSON
DRIVE
UNION
PACIFIC
RAILROAD
CITY OF COMMERCE
8366
7207
10082
8967
7777
SCALE 1"=50'
LEGEND
CABLE TV
GAS
GASOLINE
OIL
ORN LIGHTS
POWER
SEWER
SHARED TRENCH
STORM DRAIN
TELEPHONE
TRAFFIC SIGNAL
WATER
RWY CHANGES
DRAFTED
UPDATED DATE
M. ELSHWAHYK
05-14-04
County of Los Angeles
DEPARTMENT OF PUBLIC WORKS
Mapping & Property Management Division
Mapping & GIS Services
LOS ANGELES COUNTY EXPRESSLY DISCLAIMS ANY LIABILITY FOR INACCURACIES WHICH MAY PRESENT IN THIS MAP.
L A COUNTY ROAD DEPT
PERMIT DIV
DRAWN BY F W Walters 10/34
CHECKED BY Kanow
CORRECTED BY
CORRECTED TO