D.C.411

D.C.413

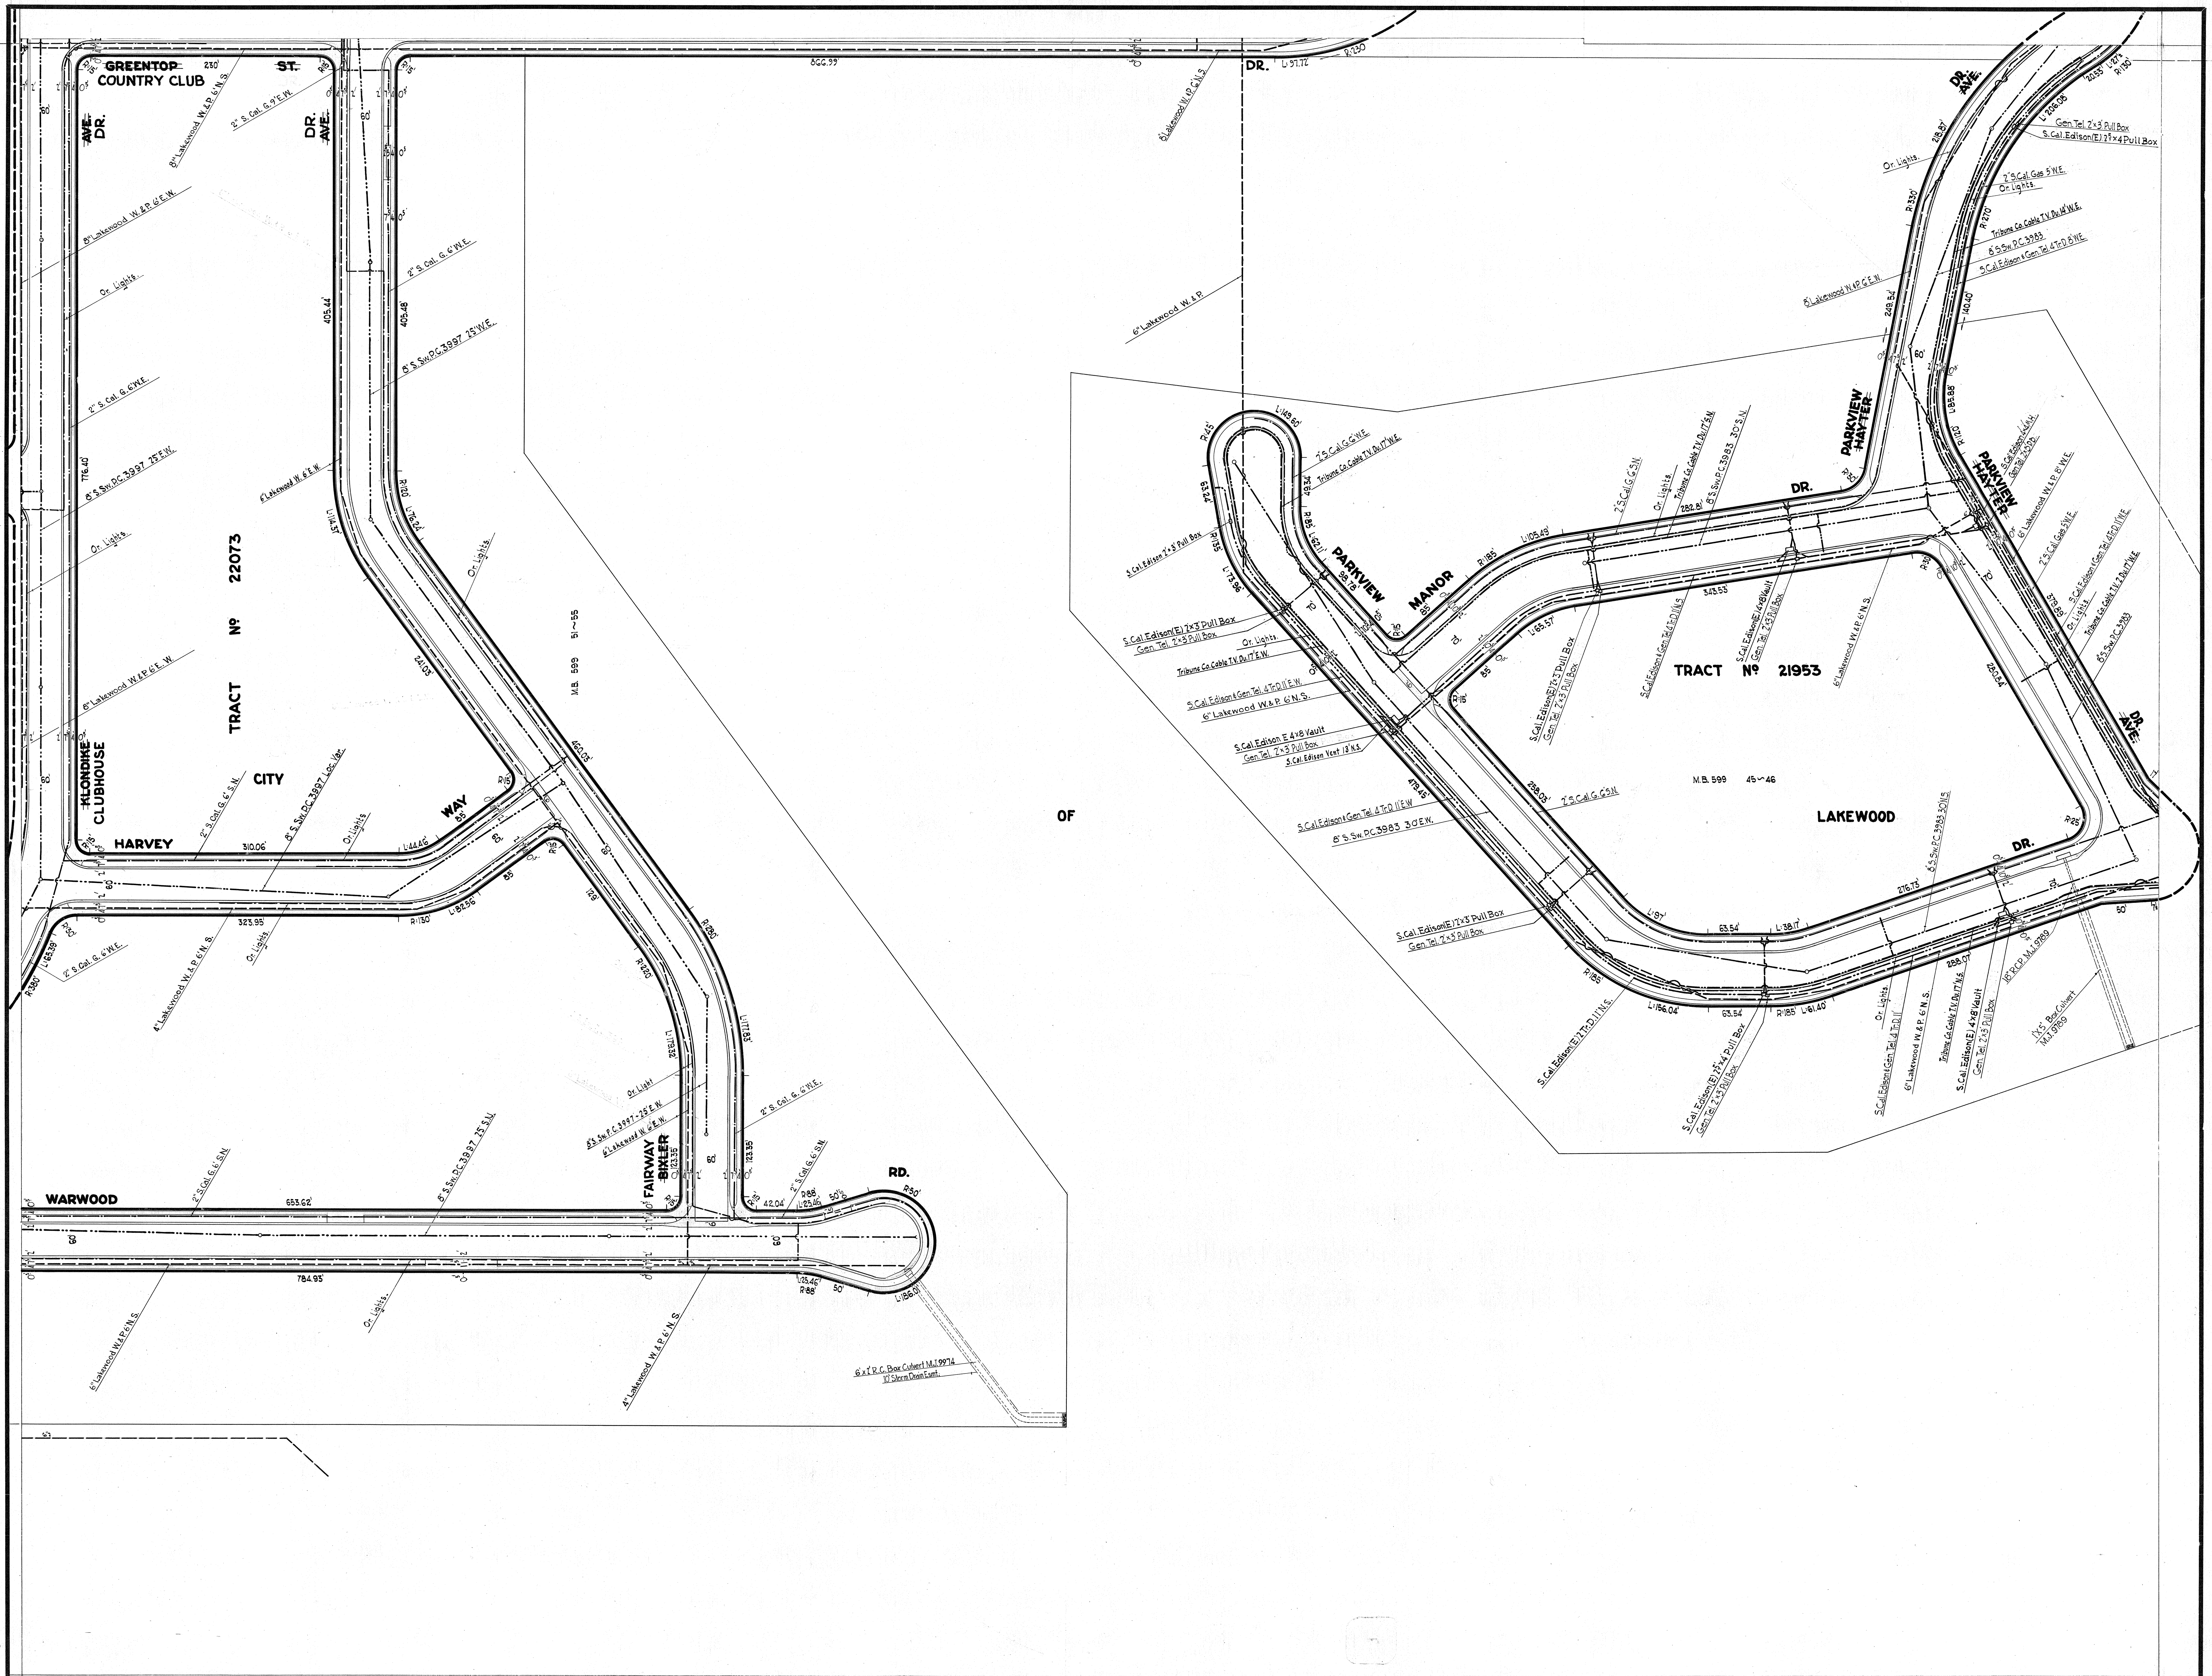

SCALE 1" = 50'

LEGEND

WATER
GAS
SEWER
ORNAMENTAL LIGHTS
TELEPHONE
OIL
GASOLINE

L. A. COUNTY ROAD DEPT.
DRAWN BY B.H.McGillicuddy 8/56
CHECKED BY
CORRECTED BY Fukutaki
CORRECTED TO 12-23-58