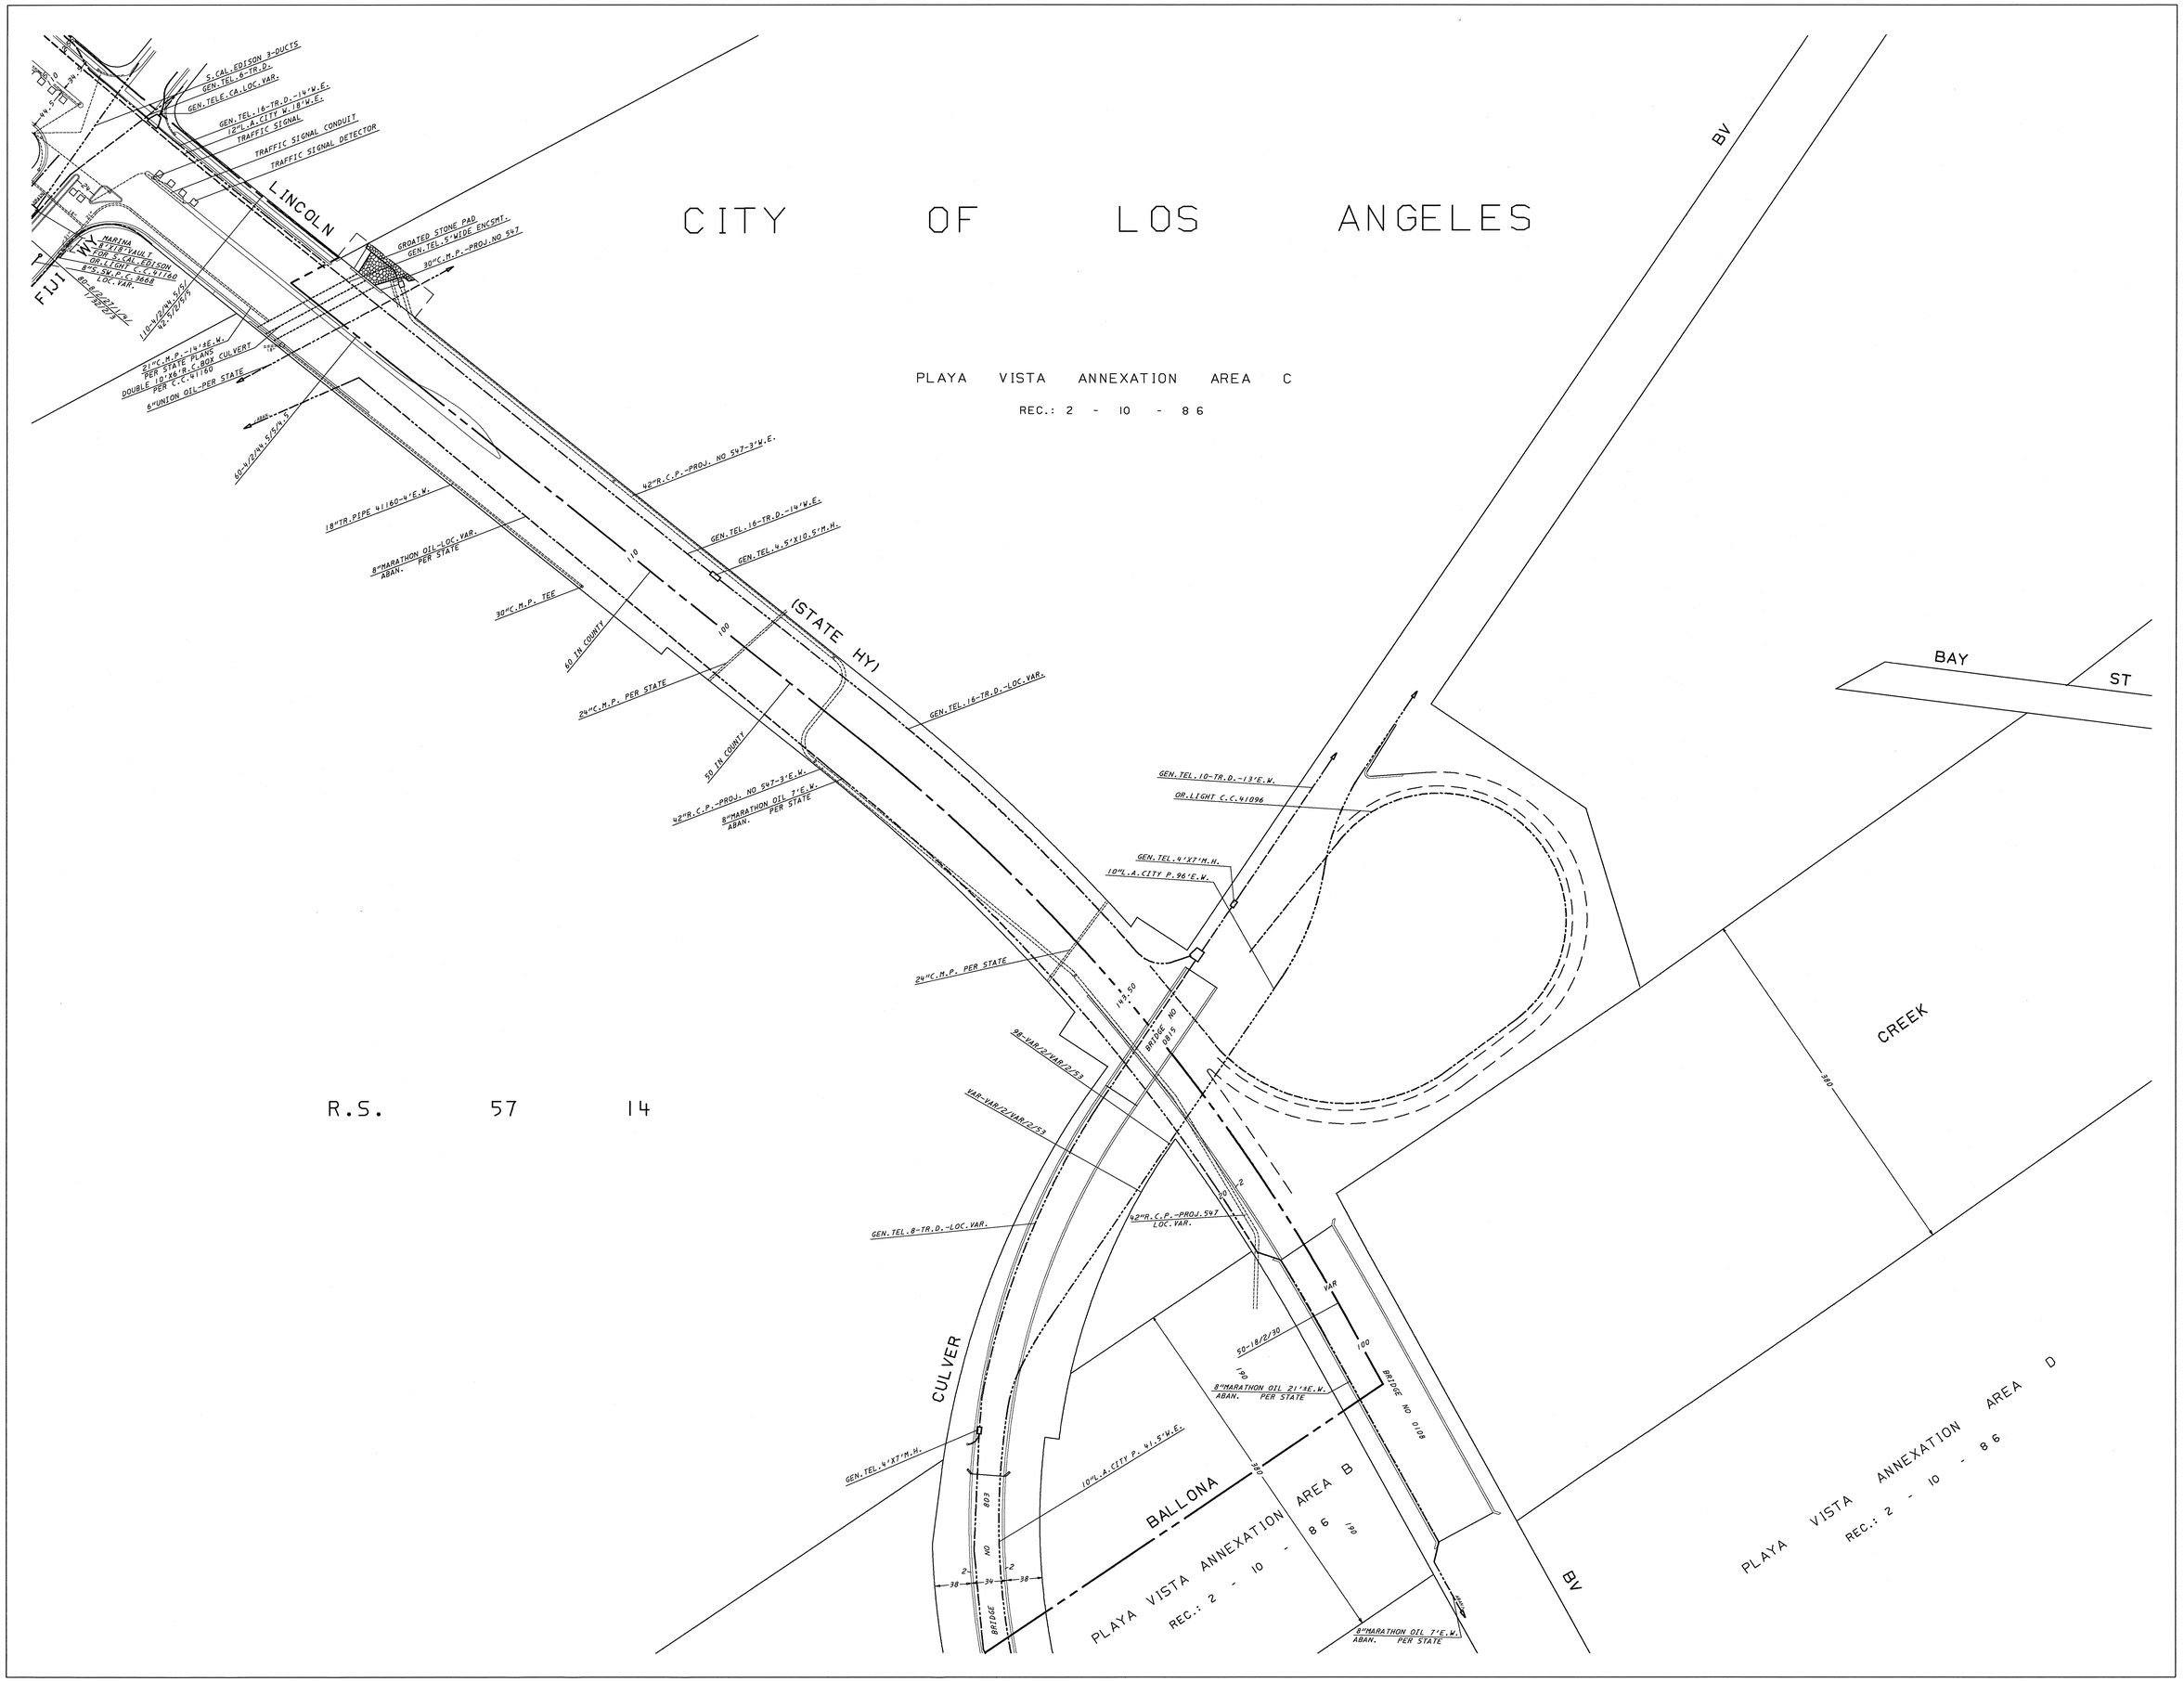
CITY OF LOS ANGELES
PLAYA VISTA ANNEXATION AREA C
REC.: 2 - 10 - 86
R.S. 57 14
LINCOLN
FIJI WY
(STATE HY)
CULVER
BALLONA
BV
BAY ST
CREEK
PLAYA VISTA ANNEXATION AREA B
REC.: 2 - 10 - 86
PLAYA VISTA ANNEXATION AREA D
REC.: 2 - 10 - 86
S.CAL.EDISON 3-DUCTS
GEN.TEL.6-TR.D.
GEN.TELE.CA.LOC.VAR.
GEN.TEL.16-TR.D.-14'W.E.
12"L.A.CITY W.18'W.E.
TRAFFIC SIGNAL
TRAFFIC SIGNAL CONDUIT
TRAFFIC SIGNAL DETECTOR
GROATED STONE PAD
GEN.TEL.5'WIDE ENCSMT.
30"C.M.P.-PROJ.NO 547
MARINA
8'X18'VAULT
FOR S.CAL.EDISON
DR.LIGHT C.C.41160
8"S.SW.P.C.3668
LOC.VAR.
21"C.M.P.-14'±E.W.
PER STATE PLANS
DOUBLE 10'X6'R.C.BOX CULVERT
PER C.C.41160
6"UNION OIL-PER STATE
60-4/2/44.5/5/4.5
42"R.C.P.-PROJ. NO 547-3'W.E.
18"TR.PIPE 41160-4'E.W.
8"MARATHON OIL-LOC.VAR.
ABAN. PER STATE
GEN.TEL.16-TR.D.-14'W.E.
GEN.TEL.4.5'X10.5'M.H.
30"C.M.P. TEE
60 IN COUNTY
24"C.M.P. PER STATE
50 IN COUNTY
GEN.TEL.16-TR.D.-LOC.VAR.
42"R.C.P.-PROJ. NO 547-3'E.W.
8"MARATHON OIL 7'E.W.
ABAN. PER STATE
GEN.TEL.10-TR.D.-13'E.W.
DR.LIGHT C.C.41096
GEN.TEL.4'X7'M.H.
10"L.A.CITY P.96'E.W.
24"C.M.P. PER STATE
98-VAR/2/VAR/2/53
VAR-VAR/2/VAR/2/53
BRIDGE NO 0815
GEN.TEL.8-TR.D.-LOC.VAR.
42"R.C.P.-PROJ.547
LOC.VAR.
50-18/2/30
8"MARATHON OIL 21'±E.W.
ABAN. PER STATE
BRIDGE NO 0108
GEN.TEL.4'X7'M.H.
10"L.A.CITY P. 41.5'W.E.
BRIDGE NO 803
8"MARATHON OIL 7'E.W.
ABAN. PER STATE
N
AUTOMATED GRAPHICS
METERS
0 5 10 15 30 45
0 25 50 100 150
FEET
THIS MAP IS BASED UPON INFORMATION AVAILABLE FROM PUBLIC RECORDS. LOS ANGELES COUNTY EXPRESSLY DISCLAIMS ANY LIABILITY FOR ANY INACCURACIES WHICH MAY BE PRESENT IN THIS MAP.
SUBSTRUCTURES LEGEND
WATER
GAS
SEWER
ORNAMENTAL LIGHTS
TELEPHONE
OIL
GASOLINE
CABLE TV
POWER
SHARED TRENCH