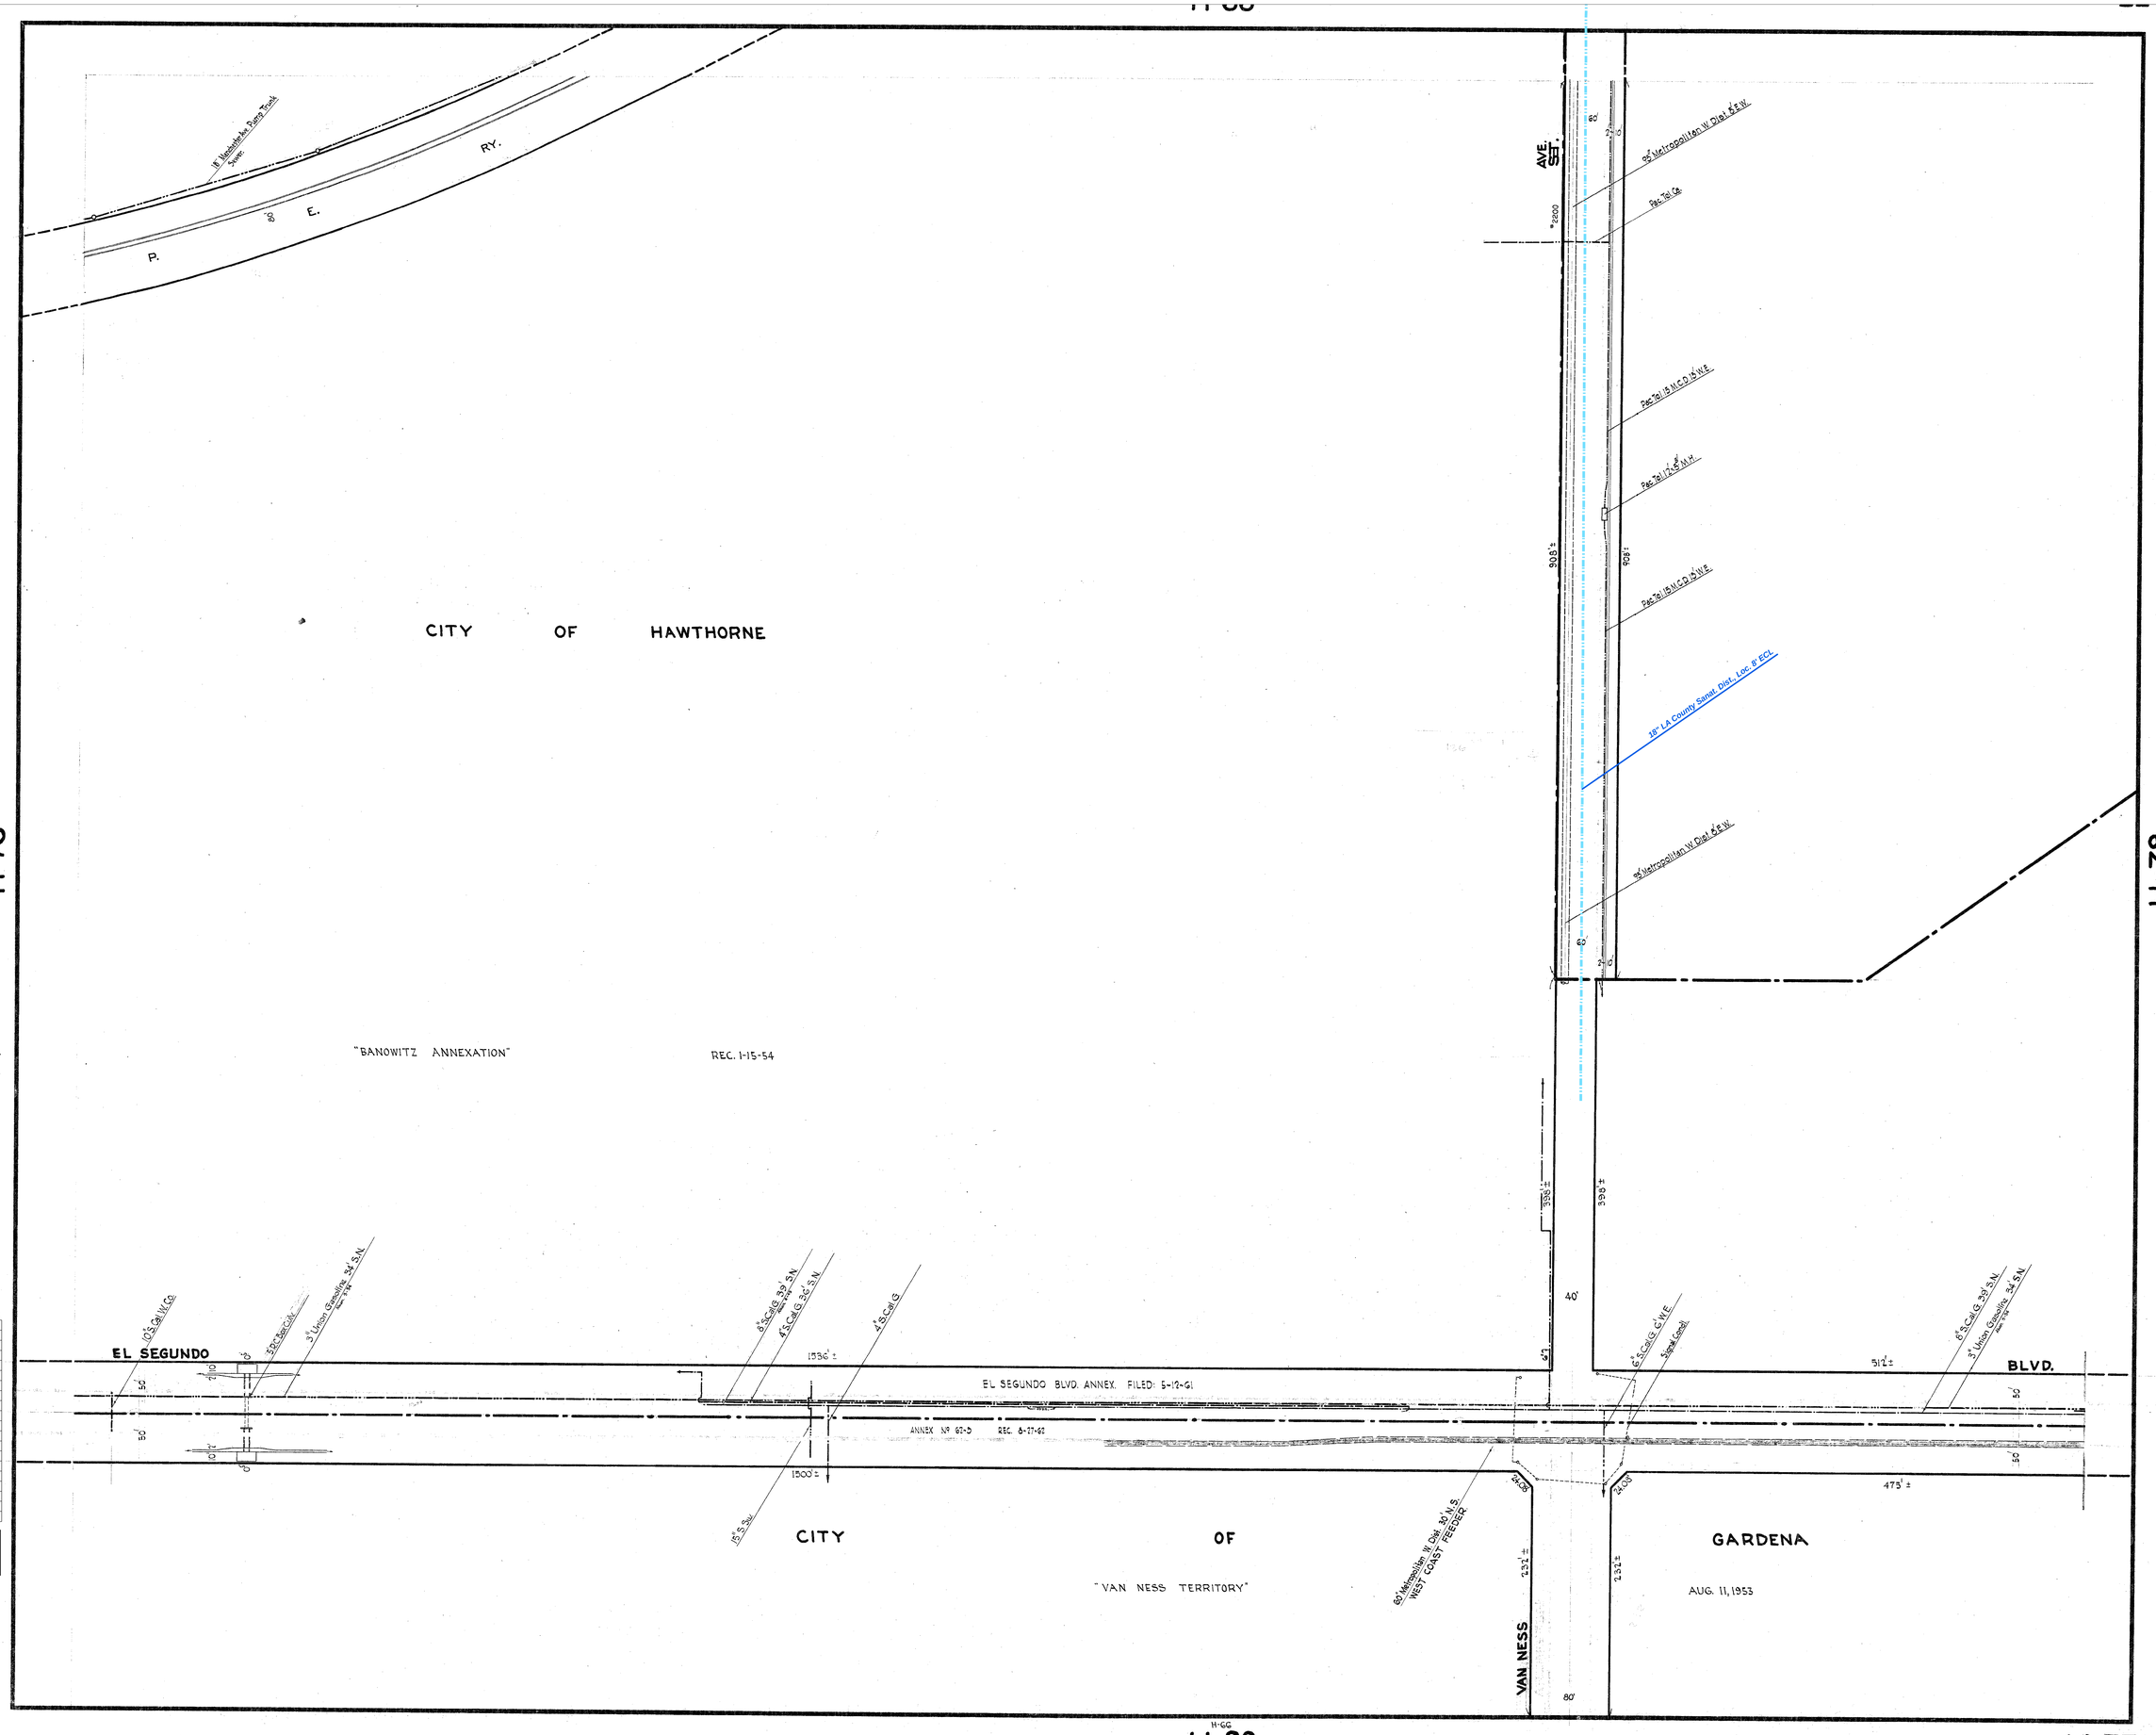

SCALE 1" = 50'

LEGEND

- CABLE TV
- GAS
- GASOLINE
- OIL
- ORN. LIGHTS
- POWER
- SEWER
- SHARED TRENCH
- STORM DRAIN
- TELEPHONE
- TRAFFIC SIGNAL
- WATER
- RWY CHANGES

DRAFTED	UPDATED DATE
Magdy Elshwahyk	08-04-05

County of Los Angeles
DEPARTMENT OF PUBLIC WORKS
Mapping & Property Management Division
Mapping & GIS Services

LOS ANGELES COUNTY EXPRESSLY DISCLAIMS ANY LIABILITY FOR INACCURACIES WHICH MAY PRESENT IN THIS MAP.

L. A. COUNTY ROAD DEPT.
PERMIT DIV.
DRAWN BY - E.D. Miller 5/93
CHECKED BY E. Offesen 2/94
CORRECTED BY
CORRECTED TO