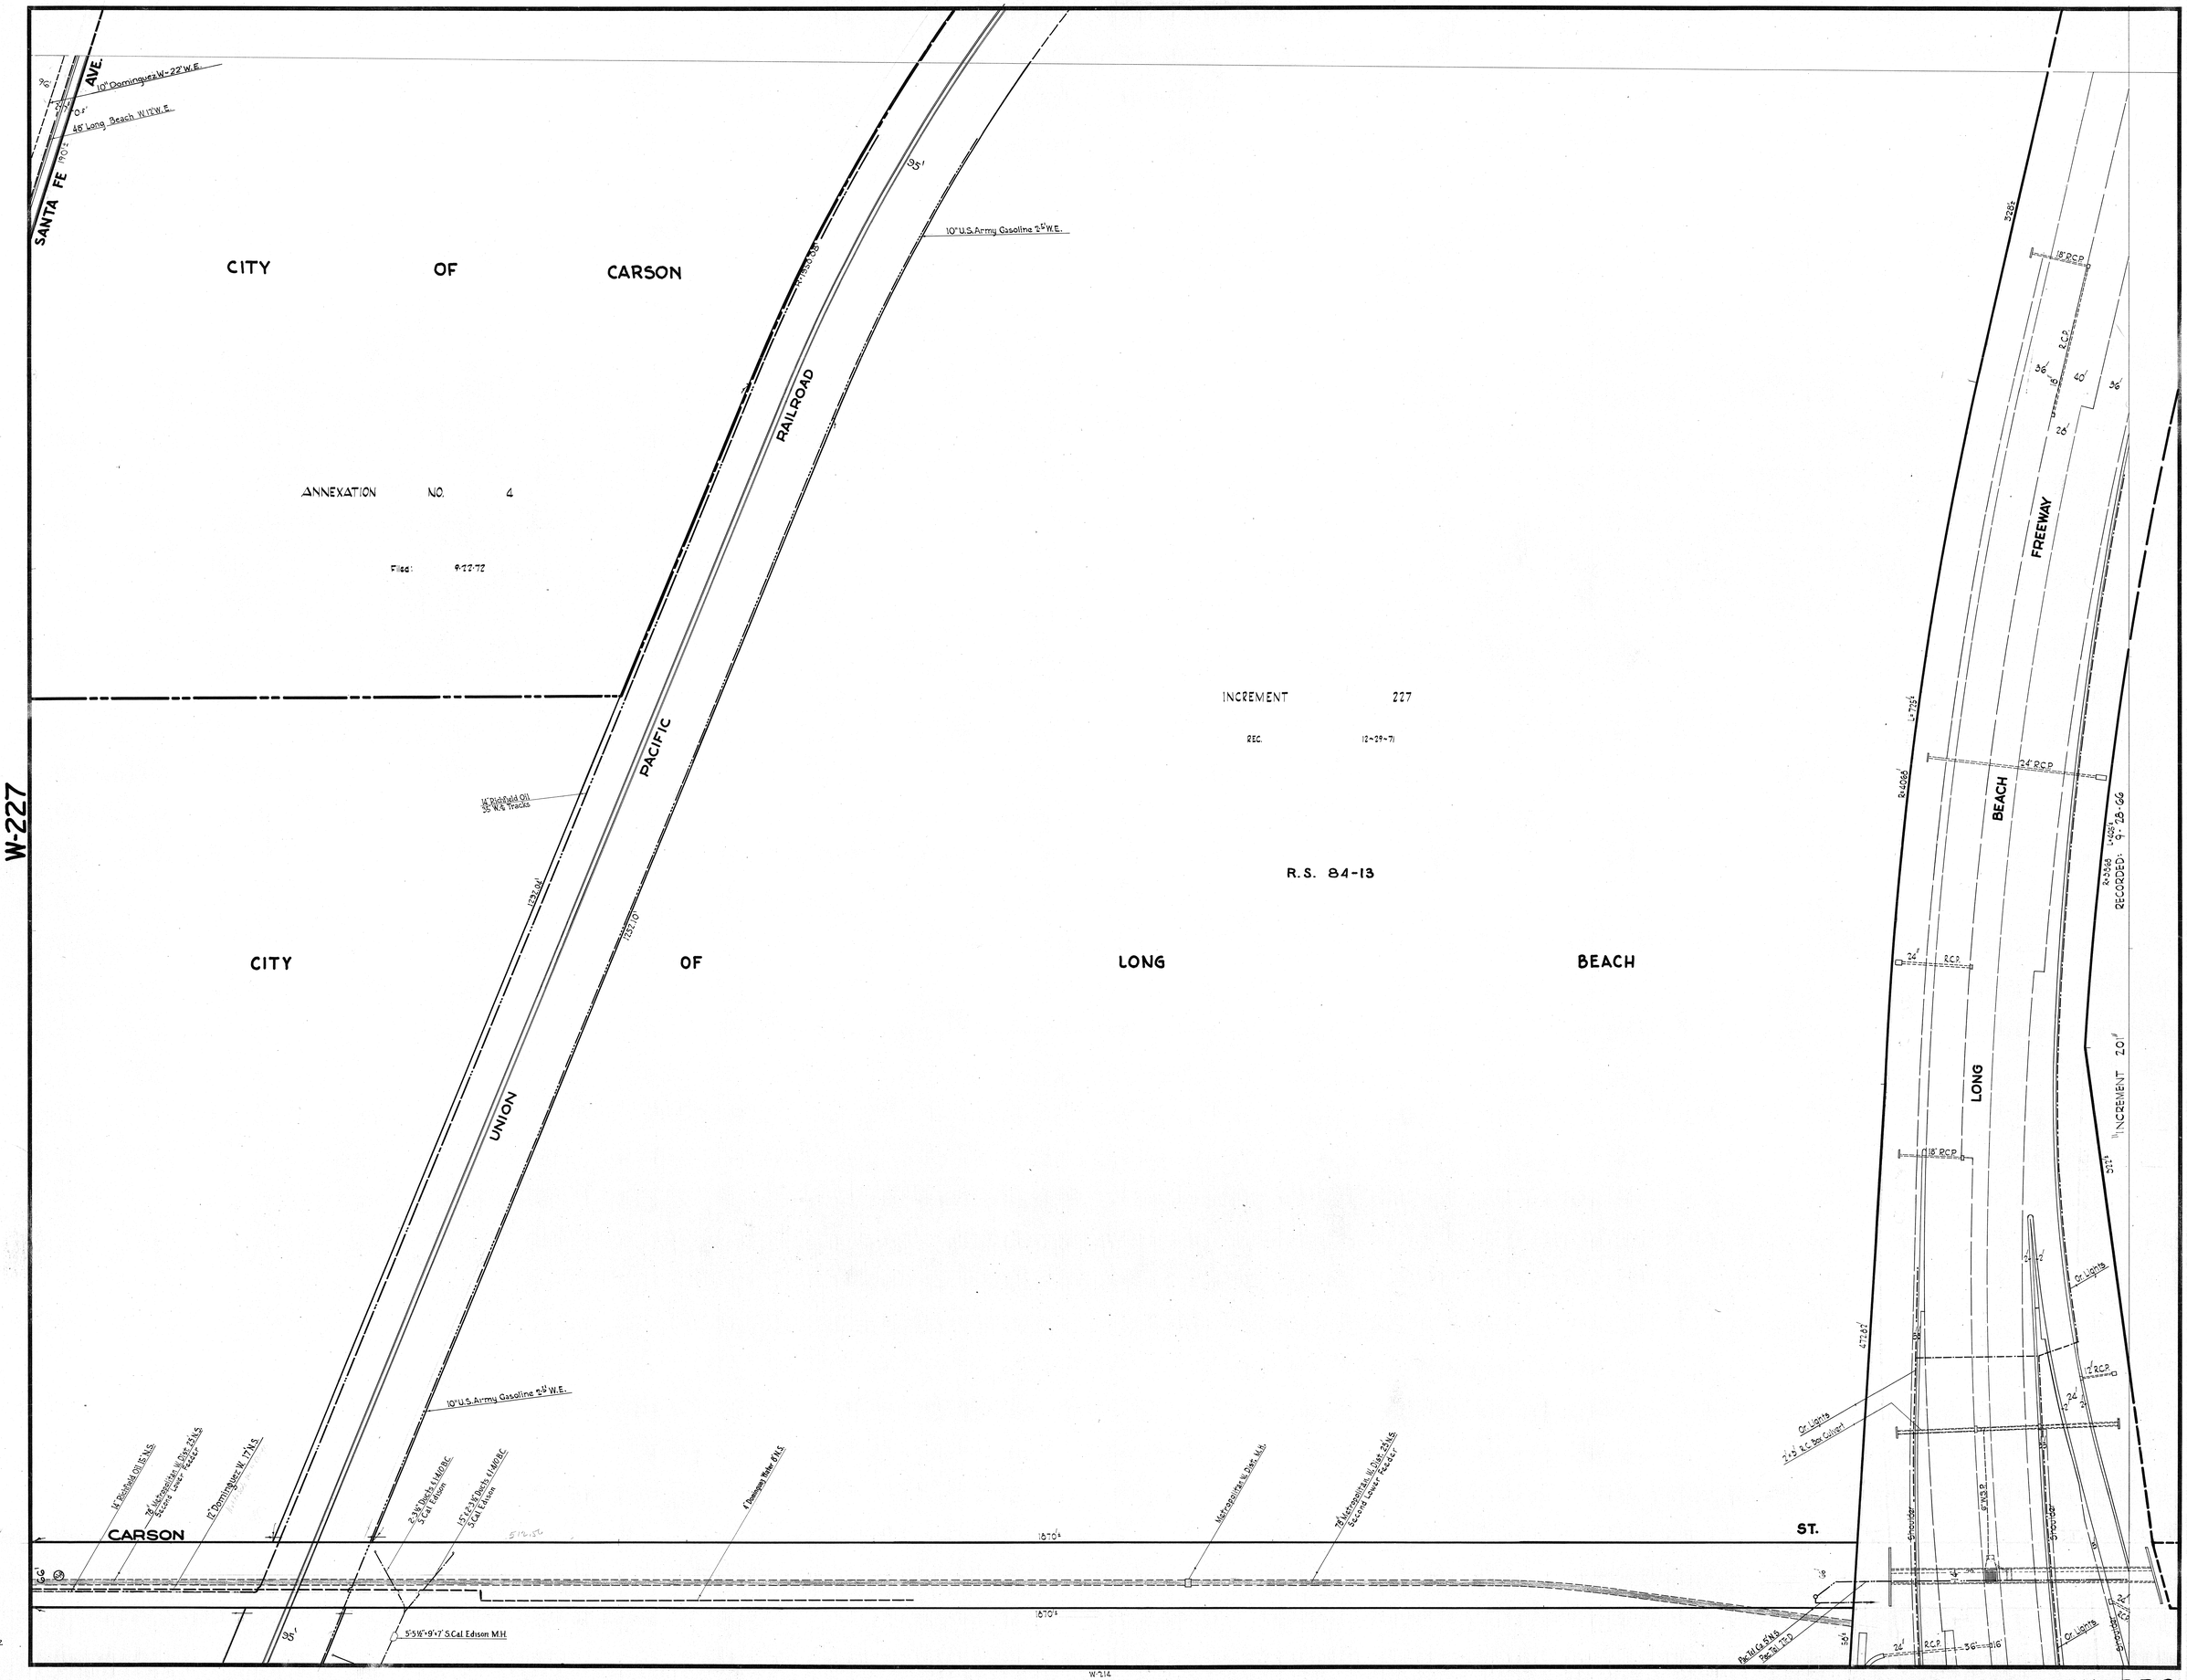

L. A. COUNTY ROAD DEPT.
PERMIT DIV.
DRAWN BY JACK BARNES
CHECKED BY E. Offesen 12/32
CORRECTED BY Dobson
CORRECTED TO 5-4-49