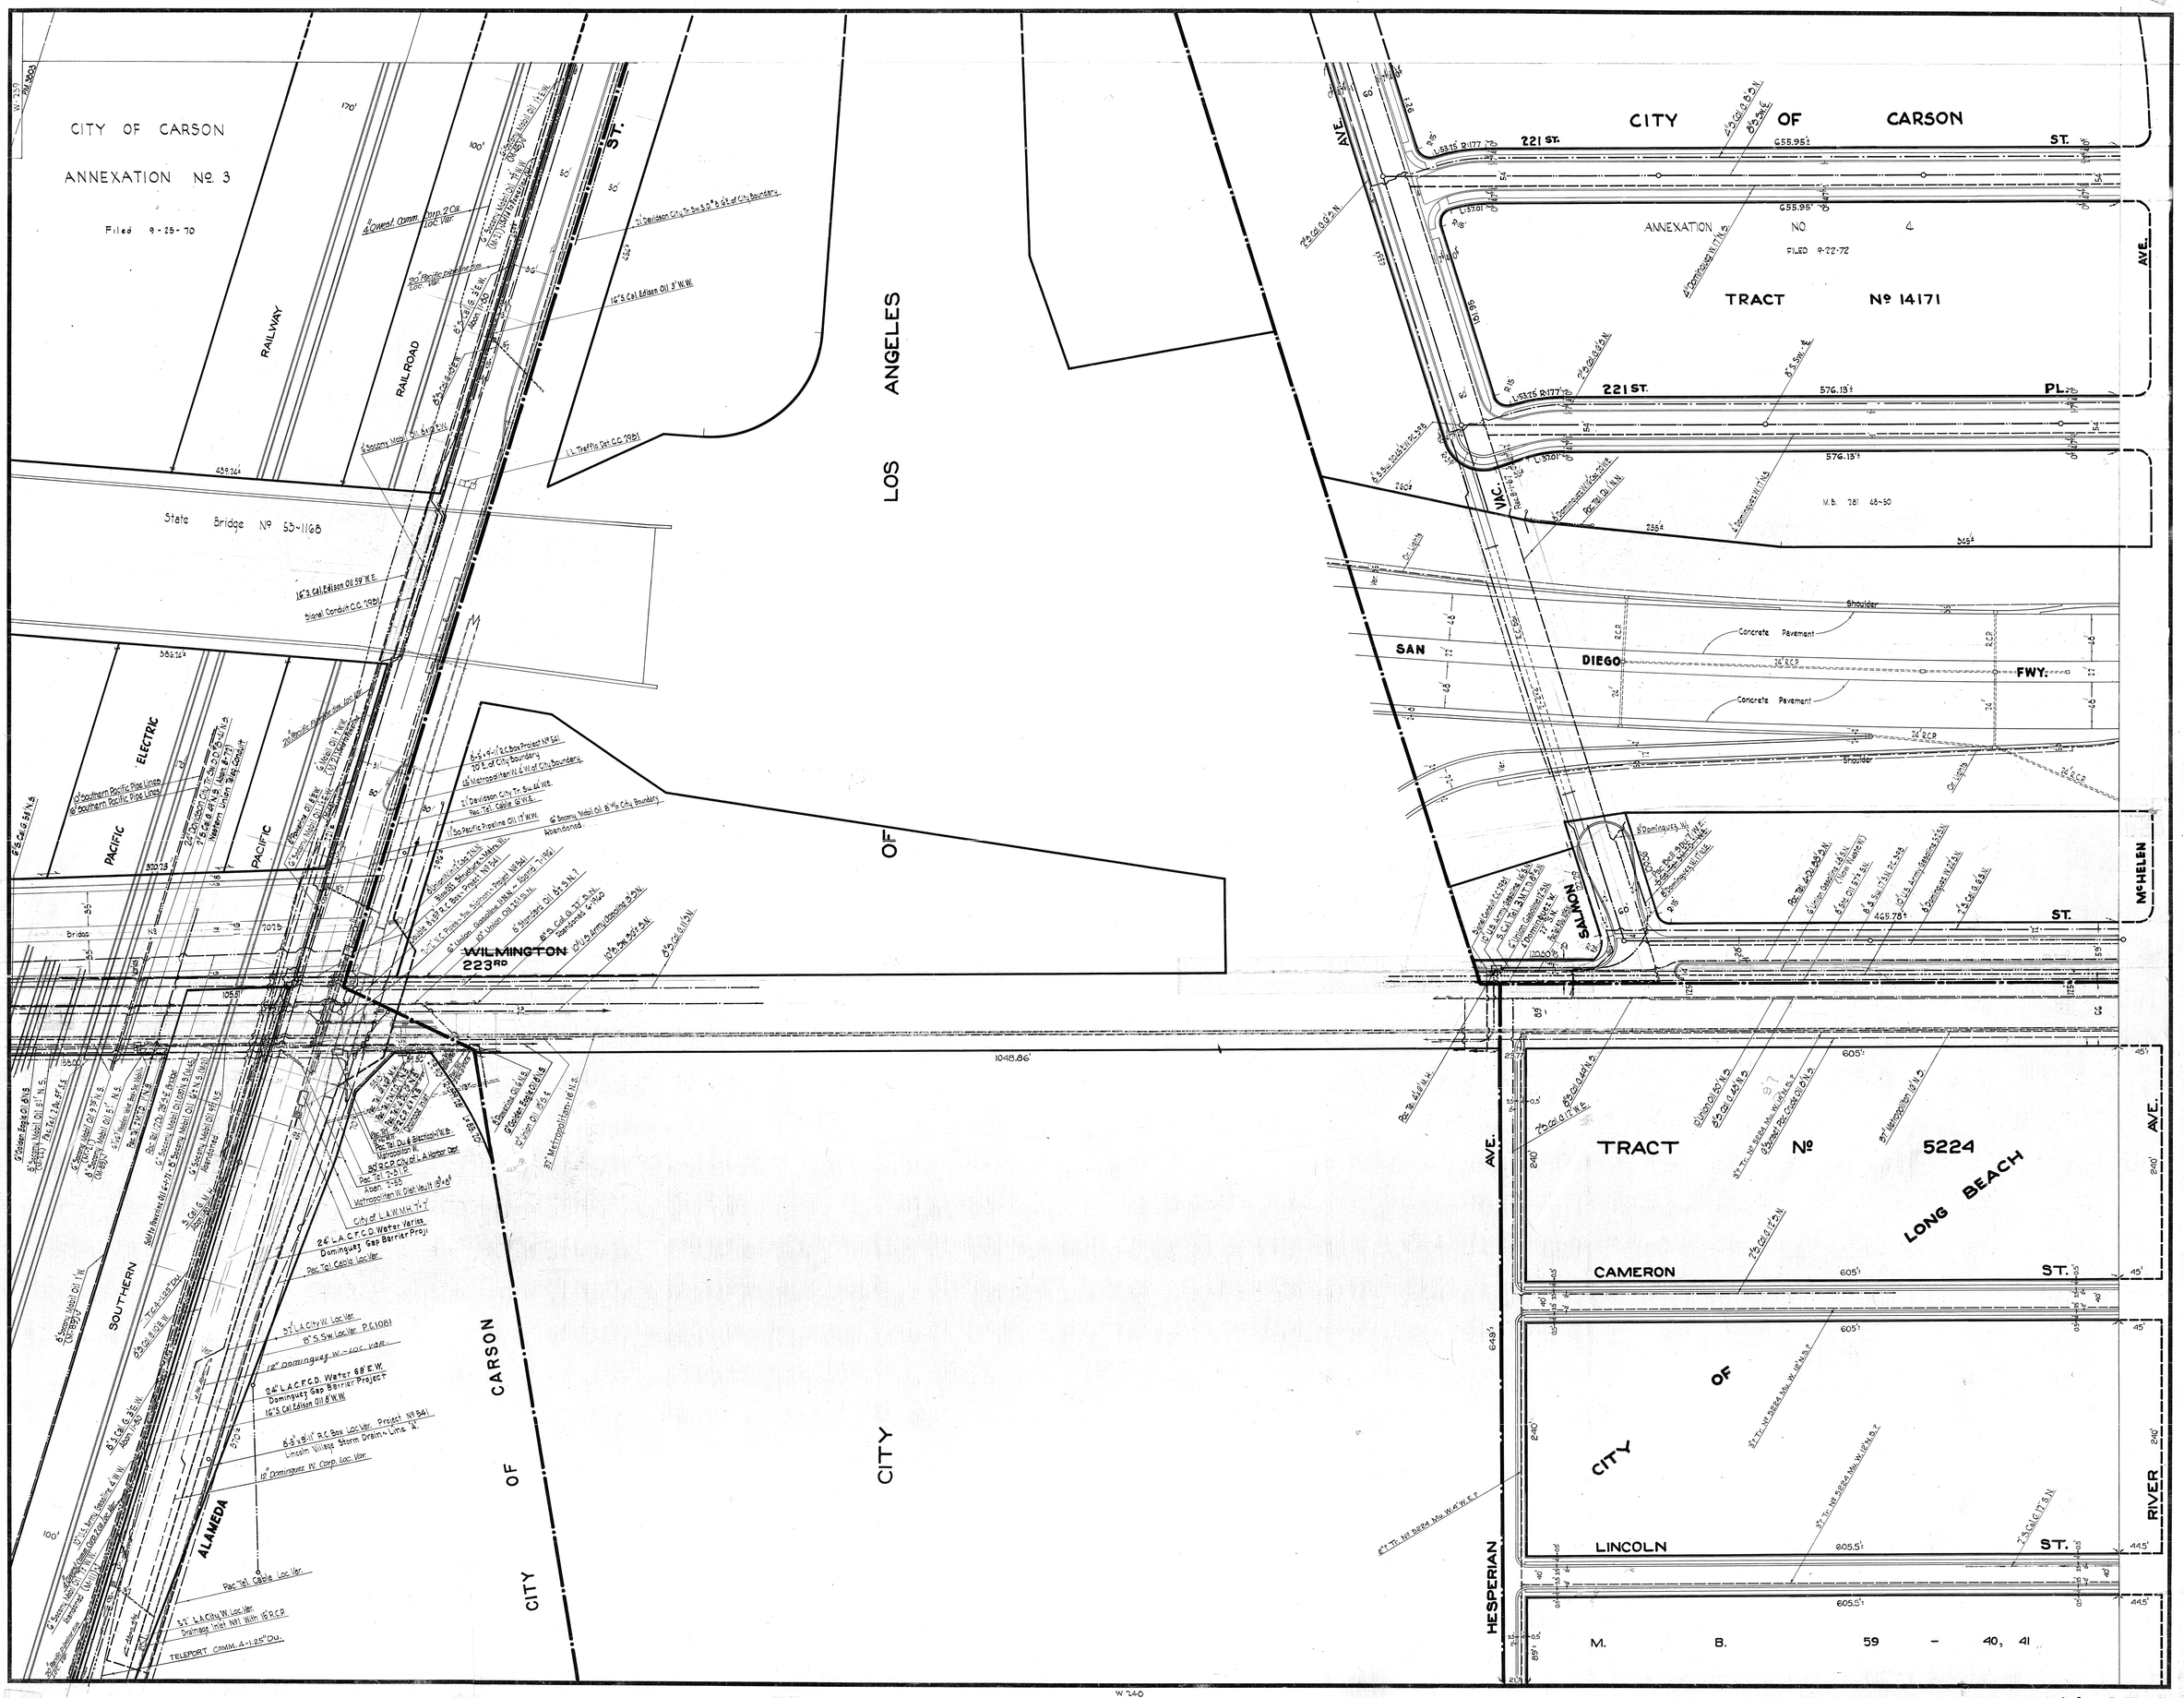

L. A. COUNTY ROAD DEPT.
PERMIT DIV.
DRAWN BY - E.D.Miller
CHECKED BY E.Offesen 12/52
CORRECTED BY
CORRECTED TO