STORMW ATER POLLUTION CONTROL REQUIREMENTS FOR STREET IMPROVEMENTS

A) 1. ERODED SEDIMENTS AND OTHER POLLUTANTS MUST BE RETAINED ON SITE AND MAY NOT BE TRANSPORTED FROM THE SITE VIA STREET FLOW, SWALES, AREA DRAINS, NATURAL DRAINAGE COURSES, OR WIND.

2. STOCKPILES OF EARTH AND OTHER CONSTRUCTION RELATED MATERIALS MUST BE PROTECTED FROM BEING TRANSPORTED FROM THE SITE BY THE FORCES OF WIND OR WATER.

3. FUELS, OILS, SOLVENTS, AND OTHER TOXIC MATERIALS MUST BE STORED IN ACCORDANCE WITH THEIR LISTING AND ARE NOT TO CONTAMINATE THE SOIL AND SURFACE WATERS. ALL APPROVED STORAGE CONTAINERS ARE TO BE PROTECTED FROM THE WEATHER. SPILLS MUST BE CLEANED UP IMMEDIATELY AND DISPOSED OF IN A PROPER MANNER. SPILLS MAY NOT BE WASHED INTO THE DRAINAGE SYSTEM.

4. EXCESS OR WASTE CONCRETE MAY NOT BE WASHED INTO THE PUBLIC WAY OR ANY OTHER DRAINAGE SYSTEM. PROVISIONS SHALL BE MADE TO RETAIN CONCRETE WASTES ON SITE UNTIL THEY CAN BE DISPOSED OF AS A SOLID WASTE.

5. TRASH AND CONSTRUCTION RELATED SOLID WASTES MUST BE DEPOSITED INTO A COVERED RECEPTACLE TO PREVENT CONTAMINATION OF RAINWATER AND DISPERSAL BY WIND.

6. SEDIMENTS AND OTHER MATERIAL MAY NOT BE TRACKED FROM THE SITE BY VEHICLE TRAFFIC. THE CONSTRUCTION ENTRANCE ROADWAYS MUST BE STABILIZED SO AS TO INHIBIT SEDIMENTS FROM BEING DEPOSITED INTO THE PUBLIC WAY. ACCIDENTAL DEPOSITIONS MUST BE SWEPT UP IMMEDIATELY AND MAY NOT BE WASHED DOWN BY RAIN OF OTHER MEANS.

7. ANY SLOPES WITH DISTURBED SOILS OF DENUDED OF VEGETATION MUST BE STABILIZED SO AS TO INHIBIT EROSION BY WIND AND WATER.

8. ALL EXISTING AND NEW CATCH BASINS AND STORM DRAIN INLETS MUST BE PROTECTED FROM POLLUTION AND DEBRIS DURING CONSTRUCTION.

B) THE FOLLOWING BMPS AS OUTLINED IN, BUT NOT LIMITED TO, THE BEST MANAGEMENT PRACTICE HANDBOOK, CALIFORNIA STORMWATER QUALITY TASK FORCE, SACRAMENTO. CALIFORNIA. 1997 OR THE LATEST REVISED EDITION. MAY APPLY DURING CONSTRUCTION (ADDITIONAL MEASURES MAY BE REQUIRED. IF DEEMED APPROPRIATE BY THE COUNTY):

CA001 – DEWATERING OPERATIONS
CA002 – PAVING OPERATIONS
CA00J – STRUCTURE CONSTRUCTION AND PAINTING
CA010 – MATERIAL DELIVERY AND STORAGE
CA011 – MATERIAL USE
CA012 – SPILL PREVENTION AND CONTROL
CA020 – SOLID WASTE MANAGEMENT

EROSION CONTROL NOTES

1. IN THE CASE OF EMERGENCY, CALL _____ AT WORK PHONE NUMBER _____ OR HOME PHONE NUMBER.
2. EQUIPMENT AND WORKS FOR EMERGENCY WORK SHALL BE MADE AVAILABLE AT ALL TIMES DURING THE RAINY SEASON. NECESSARY MATERIALS SHALL BE AVAILABLE ON SITE AND STOCKPILED AT CONVENIENT LOCATIONS TO FACILITATE RAPID CONSTRUCTION OF TEMPORARY DEVICES WHEN RAIN IS IMMINENT.
3. EROSION CONTROL DEVICES SHALL NOT BE MOVED OR MODIFIED WITHOUT THE APPROVAL OF THE BUILDING OFFICIAL.
4. ALL REMOVABLE EROSION PROTECTIVE DEVICES SHALL BE IN PLACE AT THE END OF EACH WORKING DAY WHEN THE 5-DAY RAIN PROBABILITY FORECAST EXCEEDS 40%.
5. AFTER A RAINSTORM, ALL SILT AND DEBRIS SHALL BE REMOVED FROM STREETS, CHECK BERMS AND BASINS.
6. GRADED AREAS ON THE PERMITTED AREA PERIMETER MUST DRAIN AWAY FROM THE FACE OF SLOPES AT THE CONCLUSION OF EACH WORKING DAY. DRAINAGE IS TO BE DIRECTED TOWARD DESILTING FACILITIES.
7. THE PERMITEE AND CONTRACTOR SHALL BE RESPONSIBLE AND SHALL TAKE NECESSARY PRECAUTIONS TO PREVENT PUBLIC TRESPASS ONTO AREAS WHERE IMPOUNDED WATER CREATES A HAZARDOUS CONDITION.
8. THE PERMITEE AND CONTRACTOR SHALL INSPECT THE EROSION CONTROL WORK AND INSURE THAT THE WORK IS IN ACCORDANCE WITH THE APPROVED PLANS.

(EC1) – INSTALL SANDBAGS DOUBLE ROW ONE BAG HIGH PER DETAIL SHOWN HEREON

(EC2) – INSTALL SANDBAGS DOUBLE ROW TWO BAGS HIGH PER DETAIL SHOWN HEREON

(EC3) – INSTALL STABILIZED CONSTRUCTION ENTRANCE WITH ROCK/AGGREGATE UNDERLAIN WITH FILTER CLOTH PER BMP–ESC24

LEGEND

PROPERTY BOUNDARY LINE
DIRECTION OF FLOW
RL — RIDGE LINE
SAND BAGS (2 LAYERS HIGH)
STABILIZED CONSTRUCTION ENTRANCE

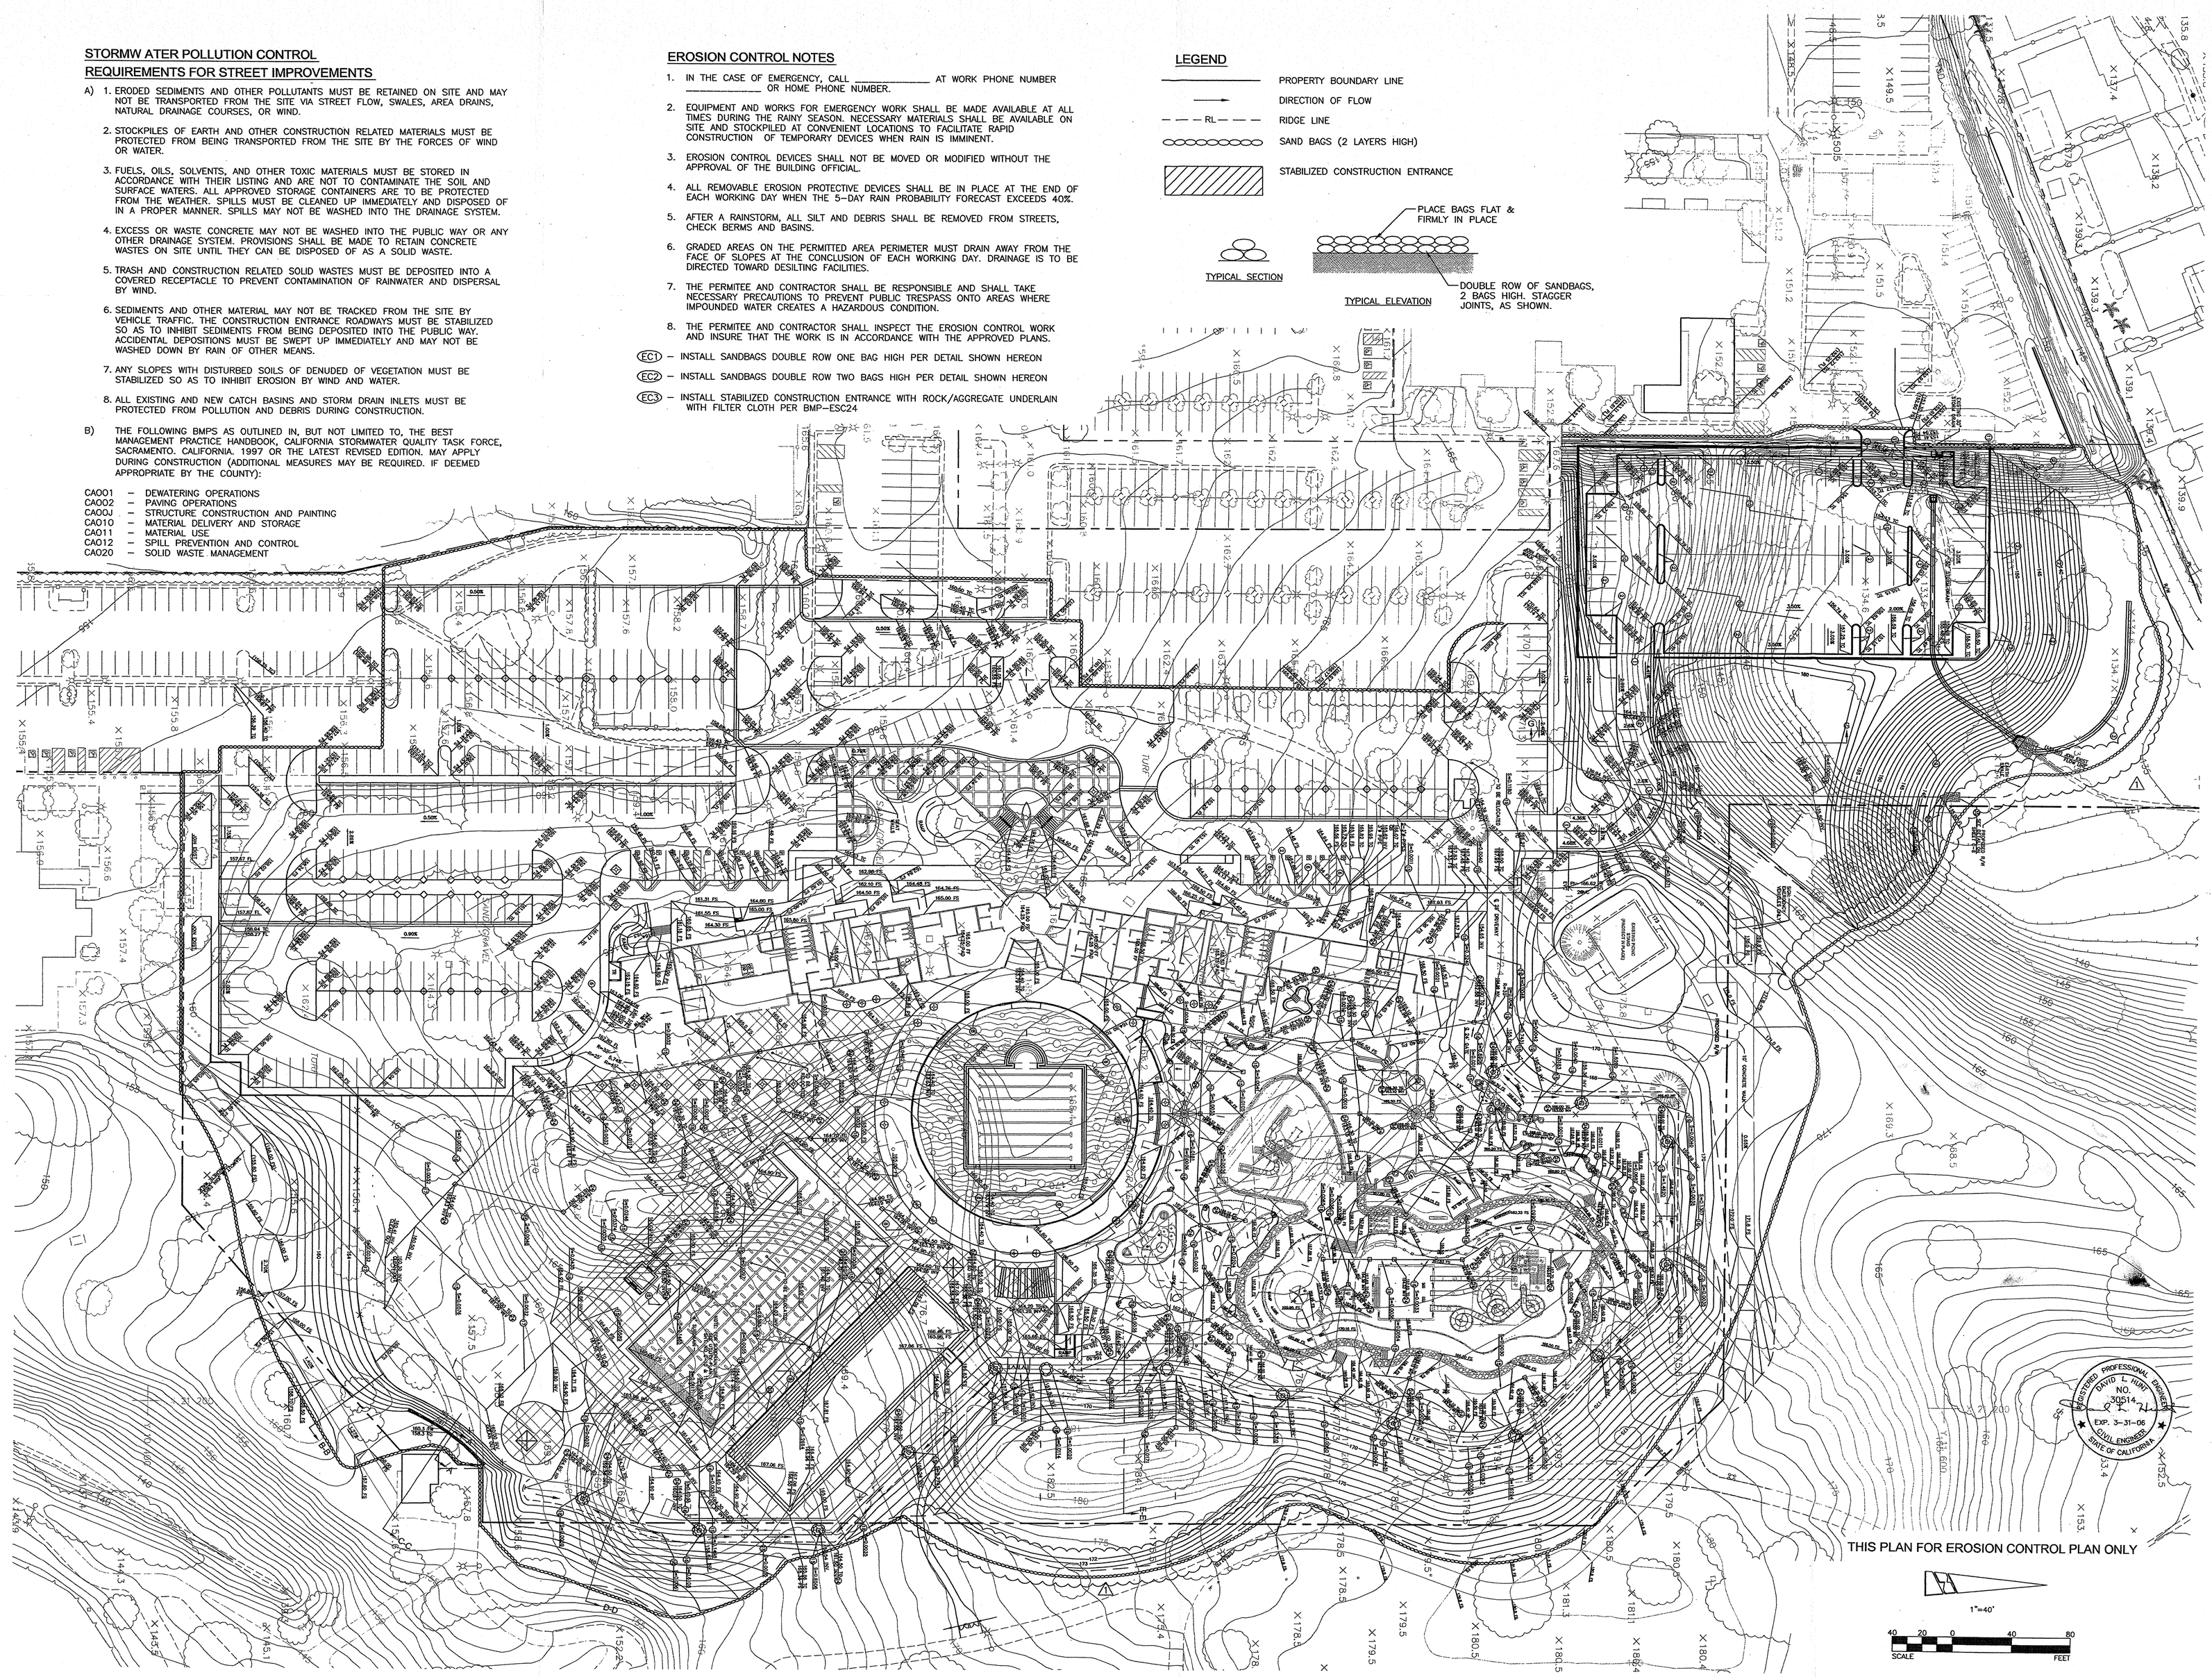

WESTBERG + WHITE, INC.
A R C H I T E C T
P L A N N E R S

1775 HANCOCK ST. SUITE 270
SAN DIEGO, CA. 92110
(619) 542-1188 542-1663 FAX

14471 CHAMBERS ROAD
TUSTIN, CA. 92780
(714) 508-1780 508-1790 FAX

PROJECT NAME:

SPLASH LA MIRADA REGIONAL AQUATICS CENTER

CLIENT:

CITY OF LA MIRADA

CITY HALL
13700 LA MIRADA BOULEVARD
LA MIRADA, CA 90638
(562) 943-0131

No.	Rev. Date	Description
1		REV SANDBAG LAYOUT
2		PER ADDENDUM NO.2
3		
4		
5		

JOB NO: 5018
DATE: 02/03/06
DRAWN: X
CHECK:

ARCHITECT:

LICENSED ARCHITECT RICHARD WHITE C-9096 EXP.12-2007 STATE OF CALIFORNIA

CONSULTANT:

WILLDAN
2401 EAST KATELLA AVENUE
SUITE 450
ANAHEIM, CA 92806
PHONE (714) 978-8200
FAX (714) 978-8299

REGISTERED PROFESSIONAL ENGINEER DAVID L. HURD NO. 30014 EXP. 3-31-06 CIVIL ENGINEER STATE OF CALIFORNIA

SHEET TITLE:

EROSION CONTROL PLAN

SHEET NO:

C-5

OF:

G:\Wbgrp\jn1594-LaMiradaAquaticCenter\drawings\Sheet C5 - Erosion Control Plan.dwg Jan 04, 2006 - 1:12pm adcosta