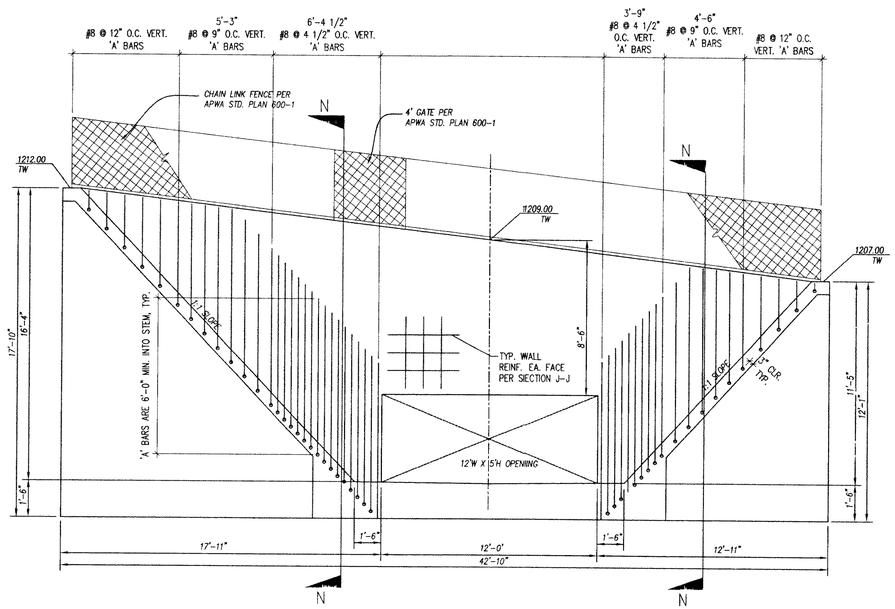

SECTION L-L

SCALE: 1"=1'-0"

'H' MAX.	'T' MIN.	'A' BARS
5'-0"	16"	#8 @ 12" O.C.
10'-0"	19"	#8 @ 9" O.C.
14'-4"	21"	#8 @ 4 1/2" O.C.

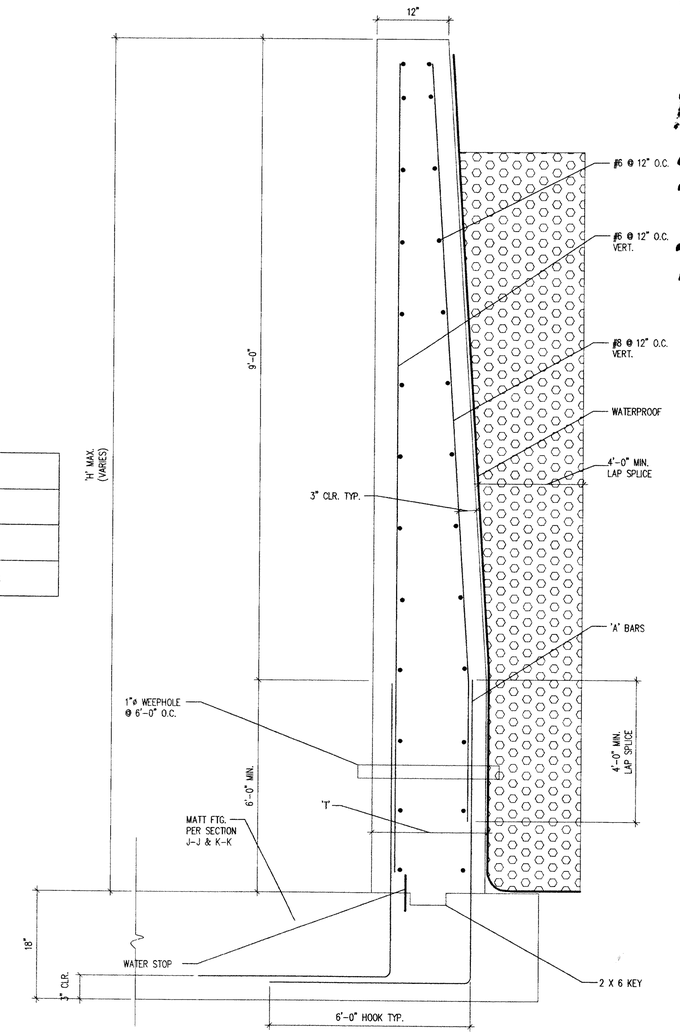

SECTION N-N

SCALE: 1"=1'-0"

SCALE: 1/4"=1'-0" | L-L | TYP. STEM WALL SECTION | SCALE: 1"=1'-0" | N-N

PF512994

LI & ASSOCIATES, INC.
STRUCTURAL ENGINEERS
77 ROLLING OAKS DR. NO. 203
THOUSAND OAKS, CA. 91361
PHONE (805) 495-3432
FAX (805) 495-4083

REVIEWED LAND DEVELOPMENT DIVISION
BY 12/2/02
SUBDIVISION PLAN CHECKING SECTION DATE

NO.	REVISION	REVISED BY	APPROVED BY	DATE

REGISTERED PROFESSIONAL ENGINEER JOE Z-L No. 3155 Exp. 12/31/2003 STRUCTURAL STATE OF CALIFORNIA

PROJECT ENGINEER DATE

STORM DRAIN PLANS IN
D.S. NO. 508 P.D. No. 2530
COUNTY OF LOS ANGELES DEPARTMENT OF PUBLIC WORKS

PREPARED BY:
CROSBY MEAD BENTON & ASSOCIATES
Engineers • Planners • Surveyors
6345 Balboa Blvd. Suite 140
Encino, California 91316
(818) 343-5384

DWG | SHEET 12 OF 12