SCALE 1" = 30'

SHEET 1 OF 1 SHEET

PARCEL MAP-GLN. Nº 1033-A

1910

IN THE CITY OF GLENDALE
STATE OF CALIFORNIA

BEING A DIVISION OF A PORTION OF LOTS 2 AND 3, TRACT Nº 3893 PER MAP RECORDED IN BOOK 42 PAGE 6 OF MAPS, AND LOTS 14 AND 15, TRACT Nº 4937 PER MAP RECORDED IN BOOK 99 PAGES 89 AND 90 OF MAPS, ALL RECORDS OF LOS ANGELES COUNTY.

FILED
AT REQUEST OF
Harlen F. Ellis
SEP. 18, 1968
25 MIN. PAST 9 A.M.
IN BOOK 14
AT PAGE 66
OF PARCEL MAPS
LOS ANGELES COUNTY, CALIF.
RAY E. LEE
COUNTY RECORDER
BY ... Deputy
$5.00

ENGINEER'S CERTIFICATE

THIS MAP WAS PREPARED BY ME, OR UNDER MY DIRECTION AND WAS COMPILED FROM RECORD DATA IN CONFORMANCE WITH THE REQUIREMENTS OF THE SUBDIVISION MAP ACT AT THE REQUEST OF HARLEN F. ELLIS ON AUG. 9, 1968. I HEREBY CERTIFY THAT [illegible] CONFORMS TO THE APPROVED TENTATIVE MAP AND THE CONDITIONS OF APPROVAL THEREOF. THAT ALL PROVISIONS OF APPLICABLE STATE LAWS AND LOCAL ORDINANCES HAVE BEEN COMPLIED WITH.

Fred J. Johnson
R.C.E. Nº 6657
LAND DEVELOPMENT SERVICES INC.

BASIS OF BEARINGS

THE BEARING N58°30'00"W OF THE SOUTHWESTERLY LINE OF WATSON STREET AS SHOWN ON THE MAP OF TRACT Nº 4937 AS RECORD IN BOOK 99 PAGES 89 AND 90 OF MAPS, RECORDS OF LOS ANGELES COUNTY WAS TAKEN AS THE BASIS OF BEARINGS SHOWN ON THIS MAP.

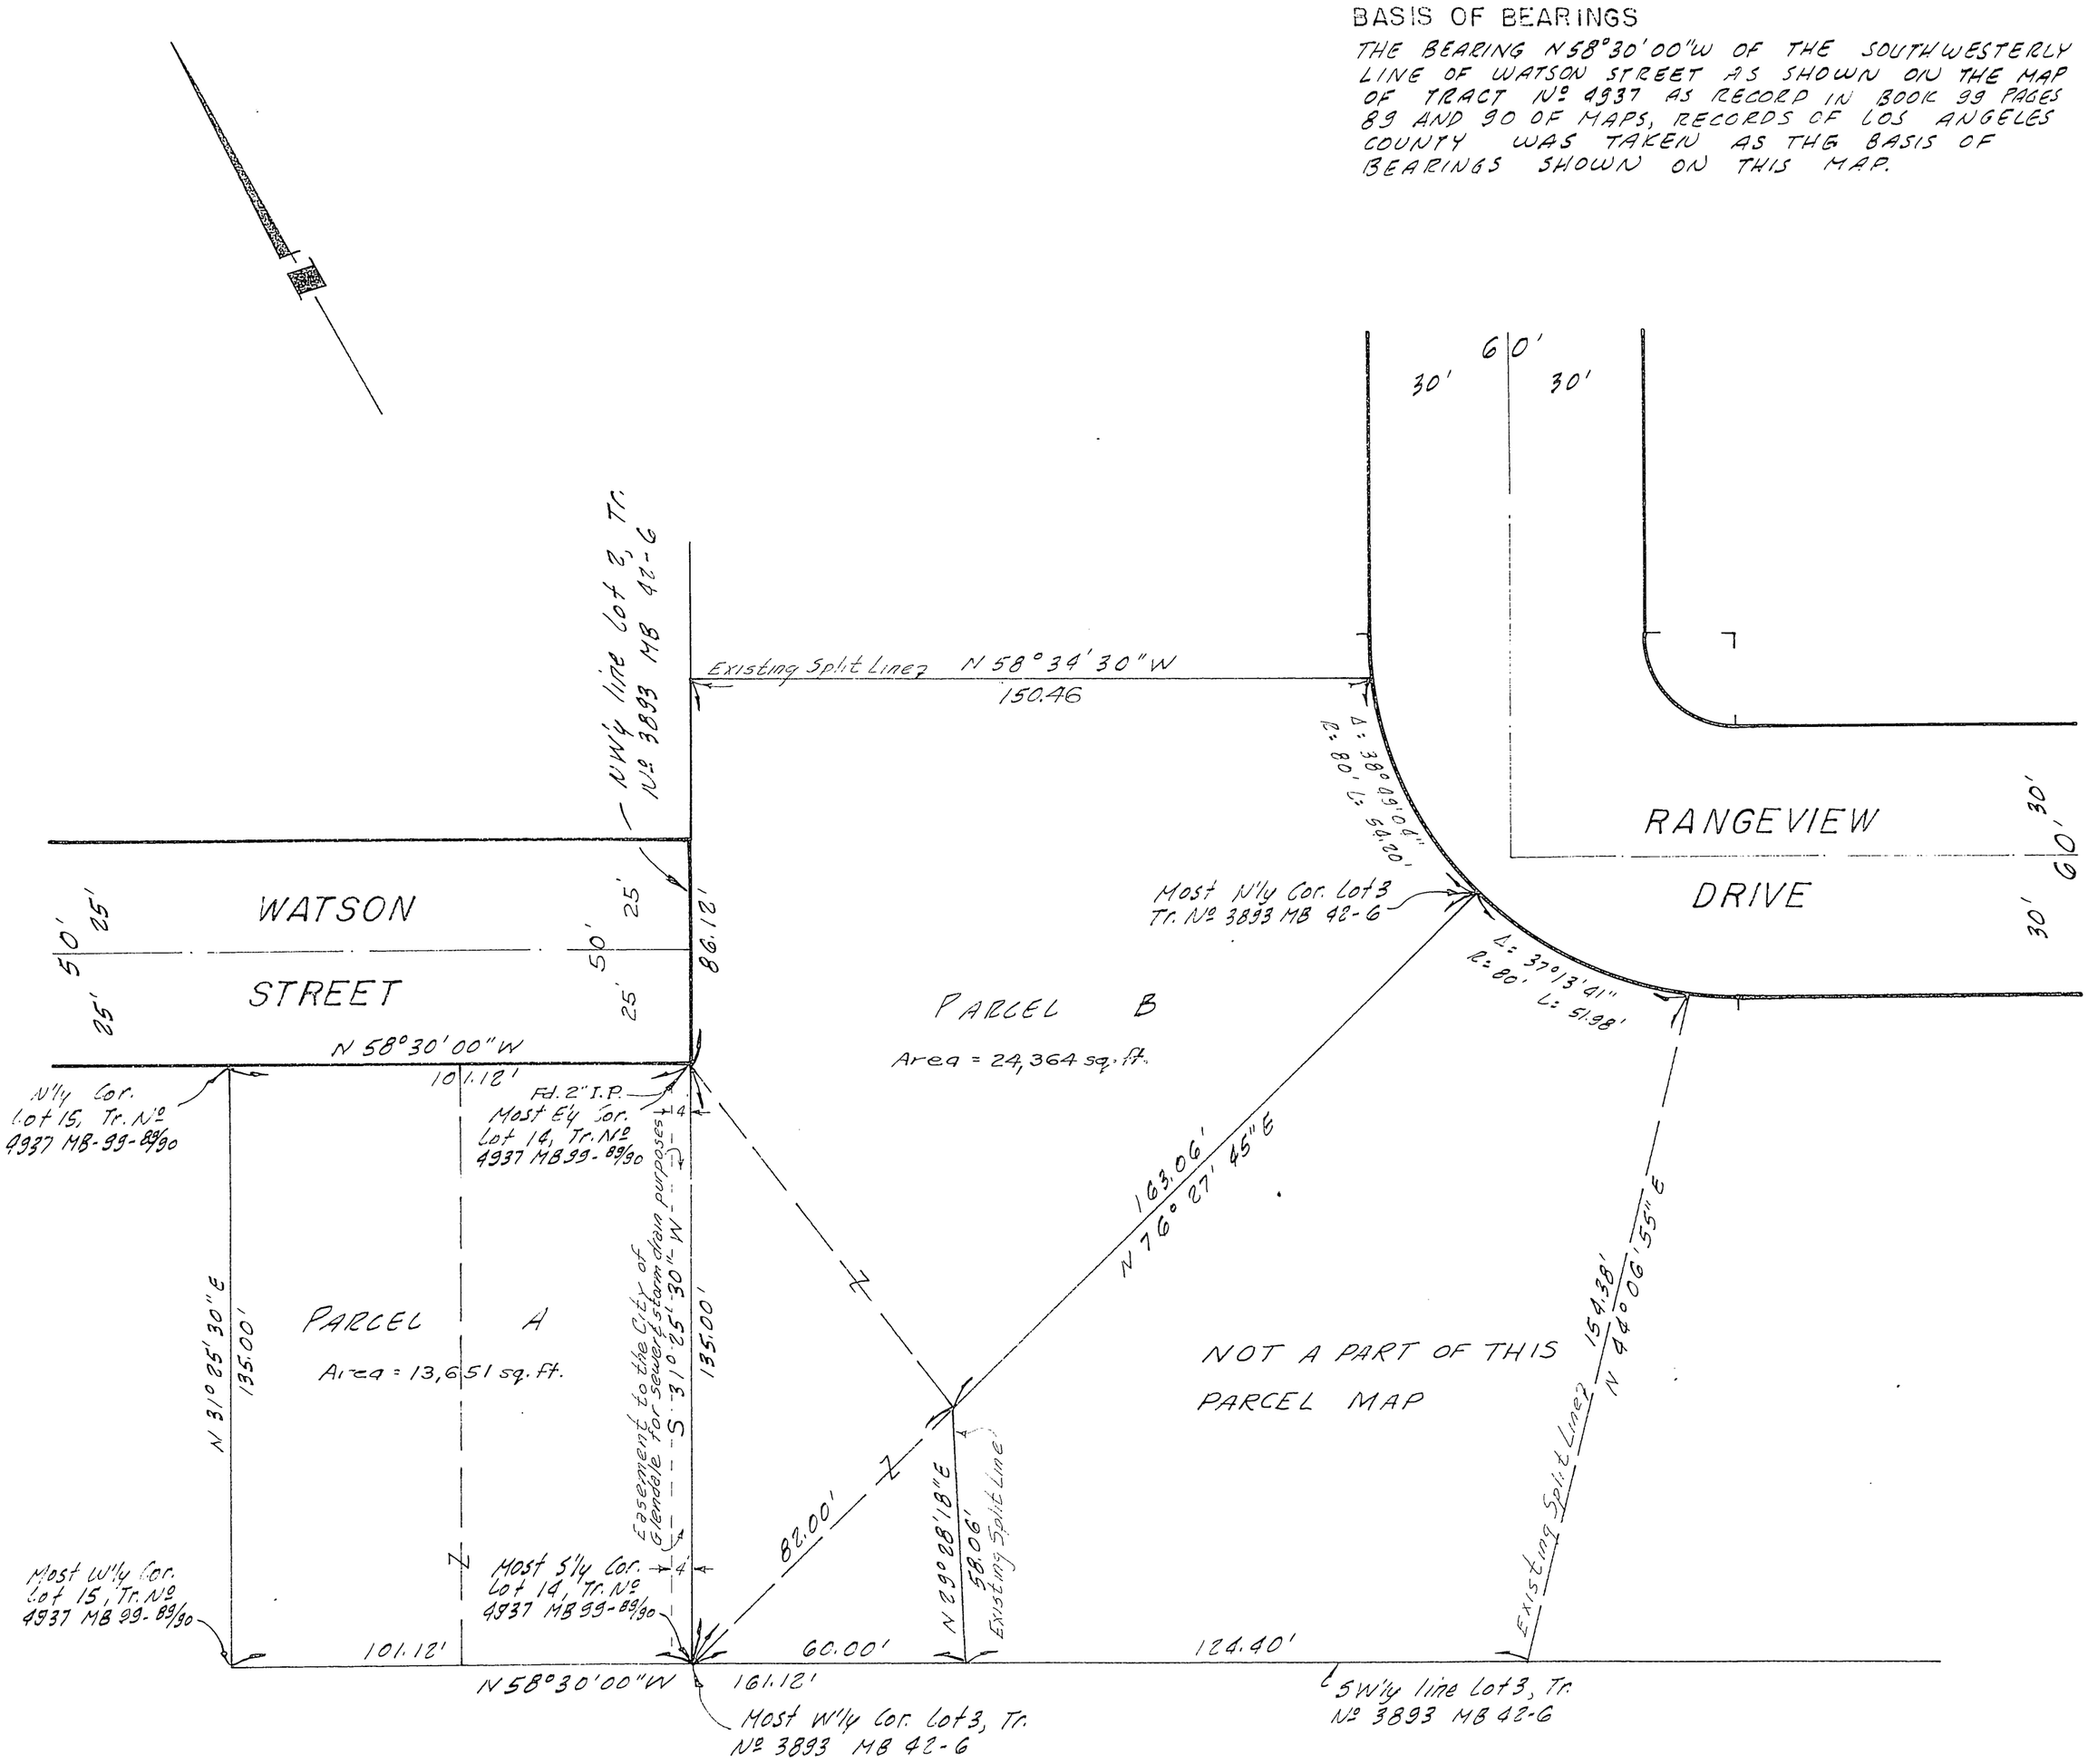

THIS IS TO CERTIFY THAT PARCEL MAP GLN. Nº 1033-A WAS APPROVED BY THE ZONING ADMINISTRATOR ON THE 12TH DAY OF SEPT. 1968.

W. H. Eaton
ZONING ADMINISTRATOR

THIS MAP HAS BEEN EXAMINED THIS 13TH DAY OF Sept. 1968 FOR CONFORMANCE WITH THE REQUIREMENTS OF SECTION 11575 OF THE SUBDIVISION MAP ACT.

E. W. Holland
CITY ENGINEER