P-1-77-78

77
78

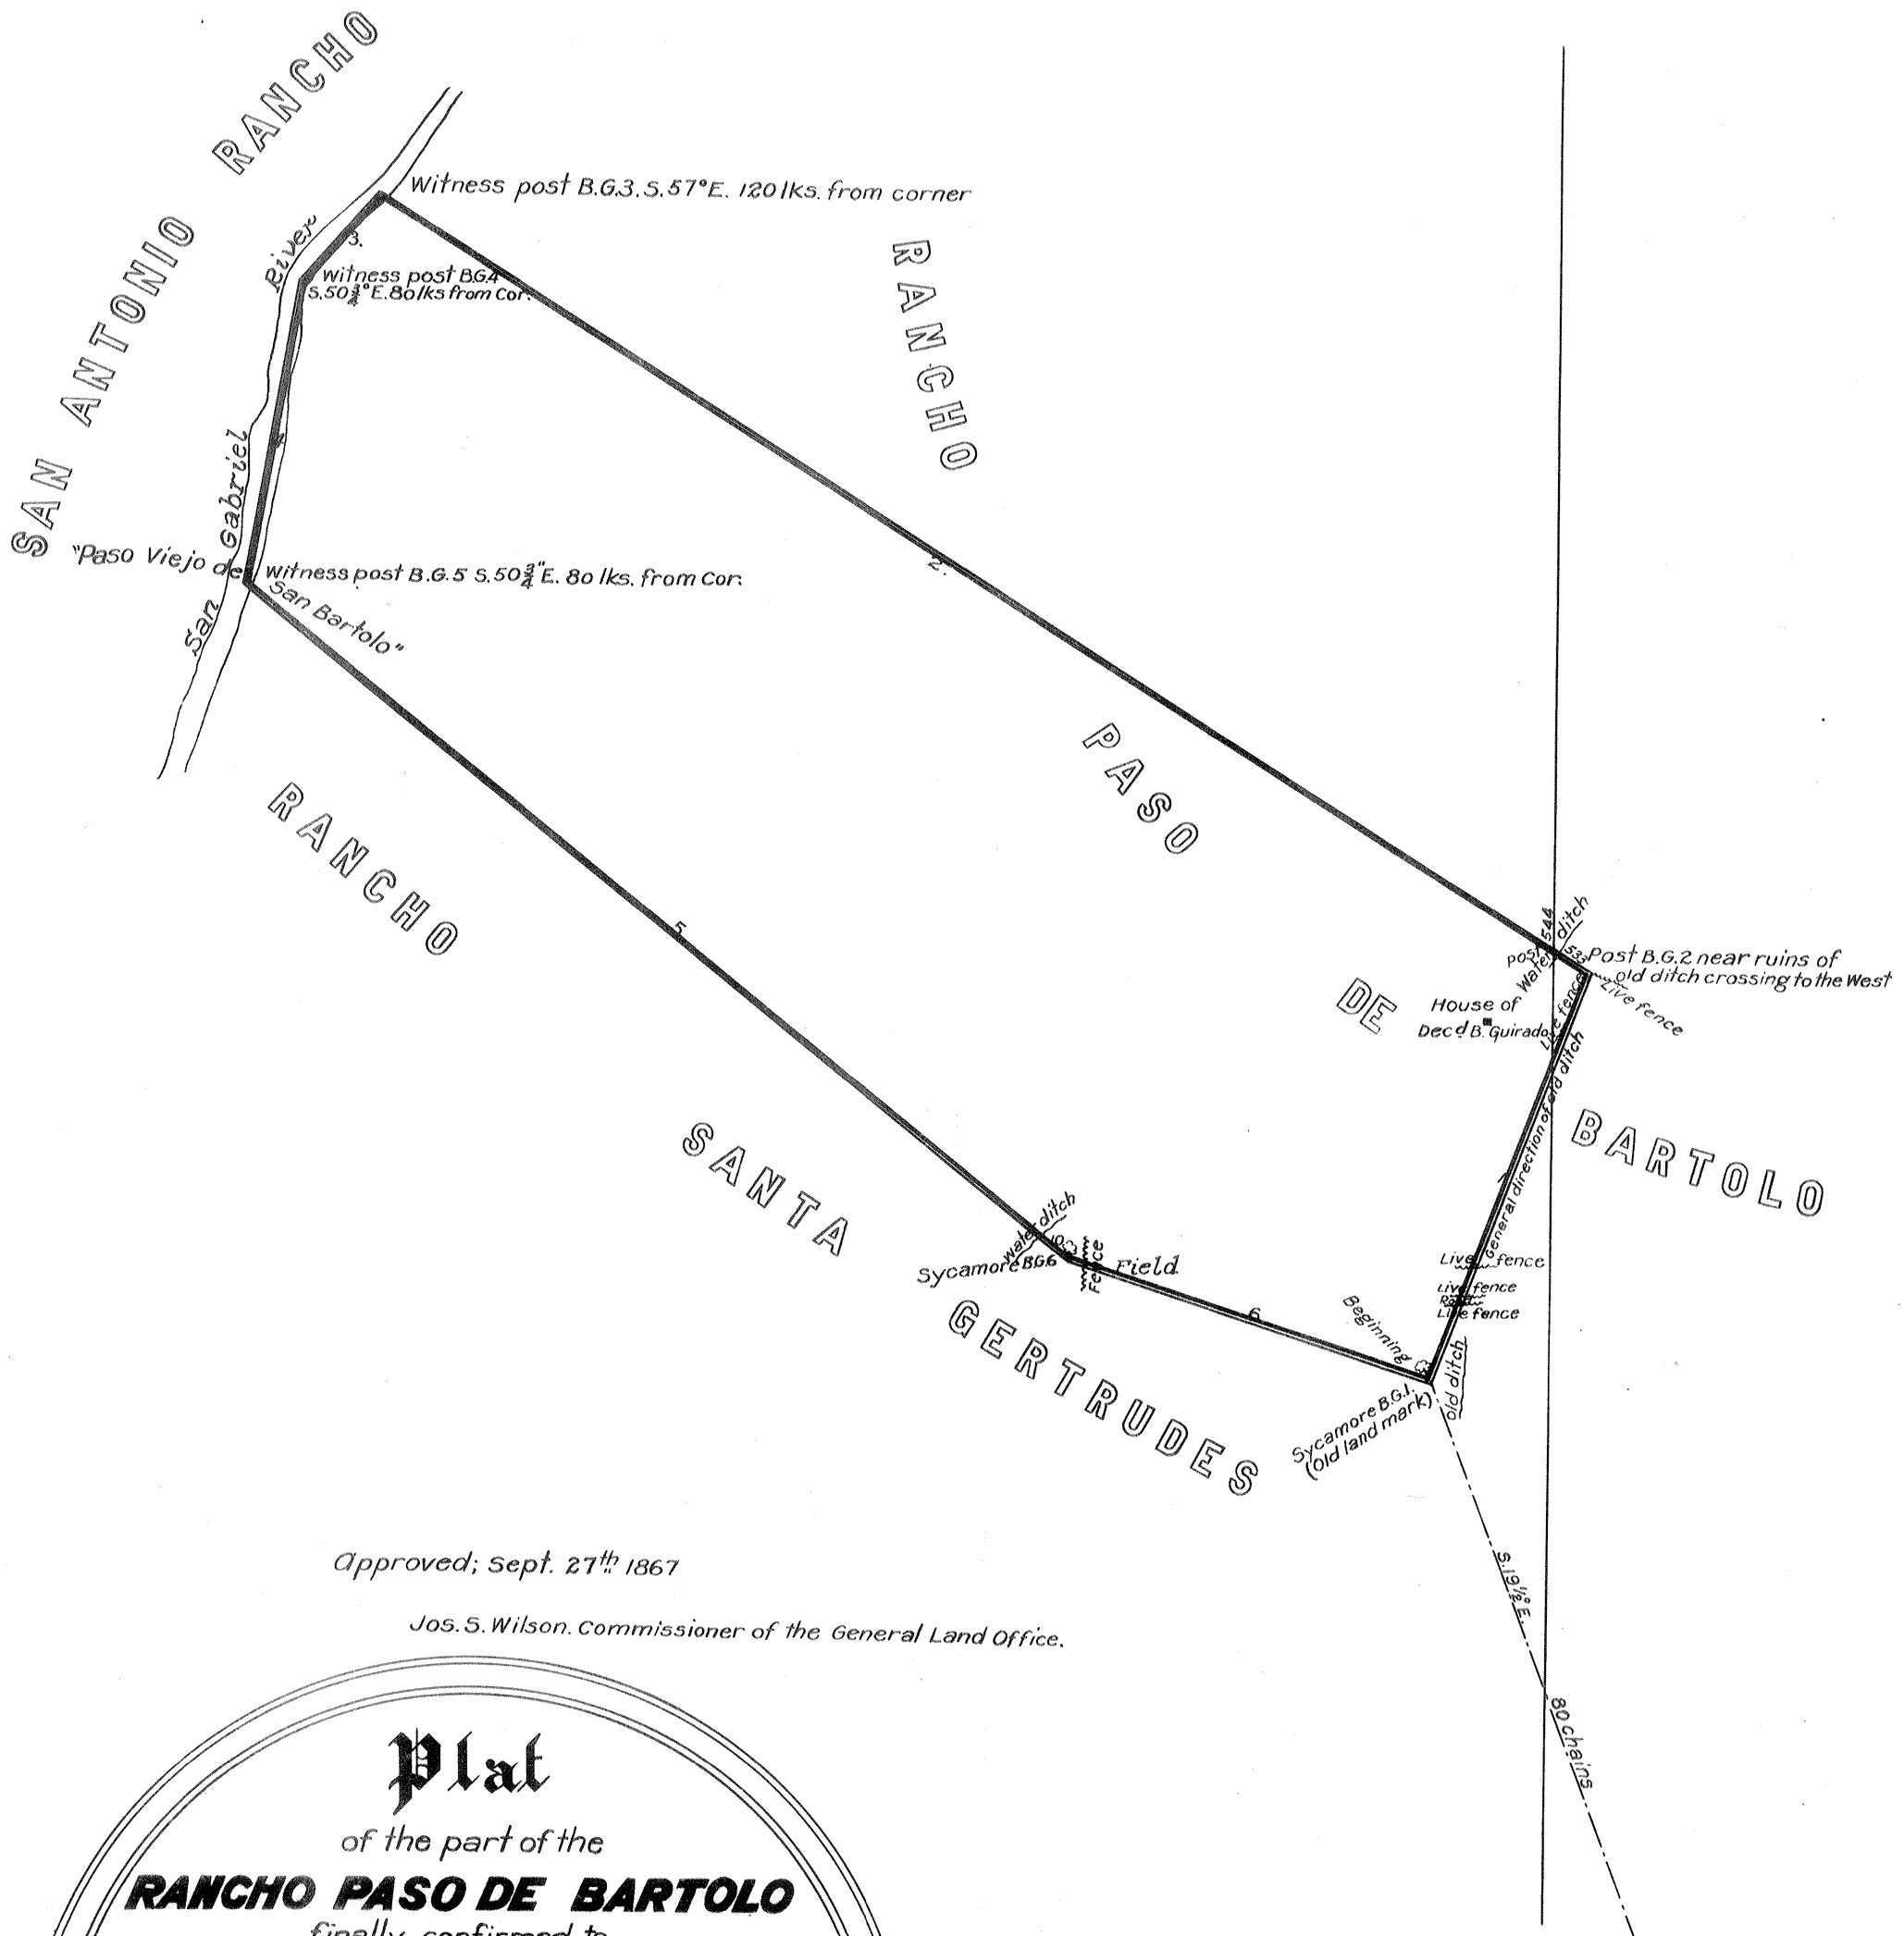

Approved; Sept. 27th 1867

Jos. S. Wilson. Commissioner of the General Land Office.

Plat

of the part of the

RANCHO PASO DE BARTOLO

finally confirmed to

BERNARDINO GUIRADO.

Surveyed under Instructions from the

U.S. SURVEYOR GENERAL

by

Henry Hancock, Dep. Sur.

May 1866.

Containing 875 $\frac{99}{100}$ Acres.

Scale 20 chs. to 1 inch

Magnetic Variation 13°20'E.

Boundaries		
No. of Course	Course	Distance
1	N. 20½° E.	50.56
2	N. 57 W.	162.00
3	S. 44 W.	14.50
4	S. 9½ W.	36.00
5	S. 50¾ E.	119.00
6	S. 70½ E.	42.52

Recorded March 24th 1868, at request of

Geo. Hansen.

Approved:

L. Upson, U.S. Surv. Genl. Cal.

San Francisco, Cal.

Nov. 28th 1860.

L.S.

Compd. Dig.

P-1-77-78
9