WESTGATE ACRES.

Being a Subdivision of a portion of the Ro. San Vicente y Santa Monica.
Los Angeles Co., Cal.
Surveyed May, 1905, by T.H. James N.D. Darlington.
Scale 200' = 1"
In the City of Los Angeles

Note. Land subdivided is enclosed by colored boundary lines.

~~135-B-147~~

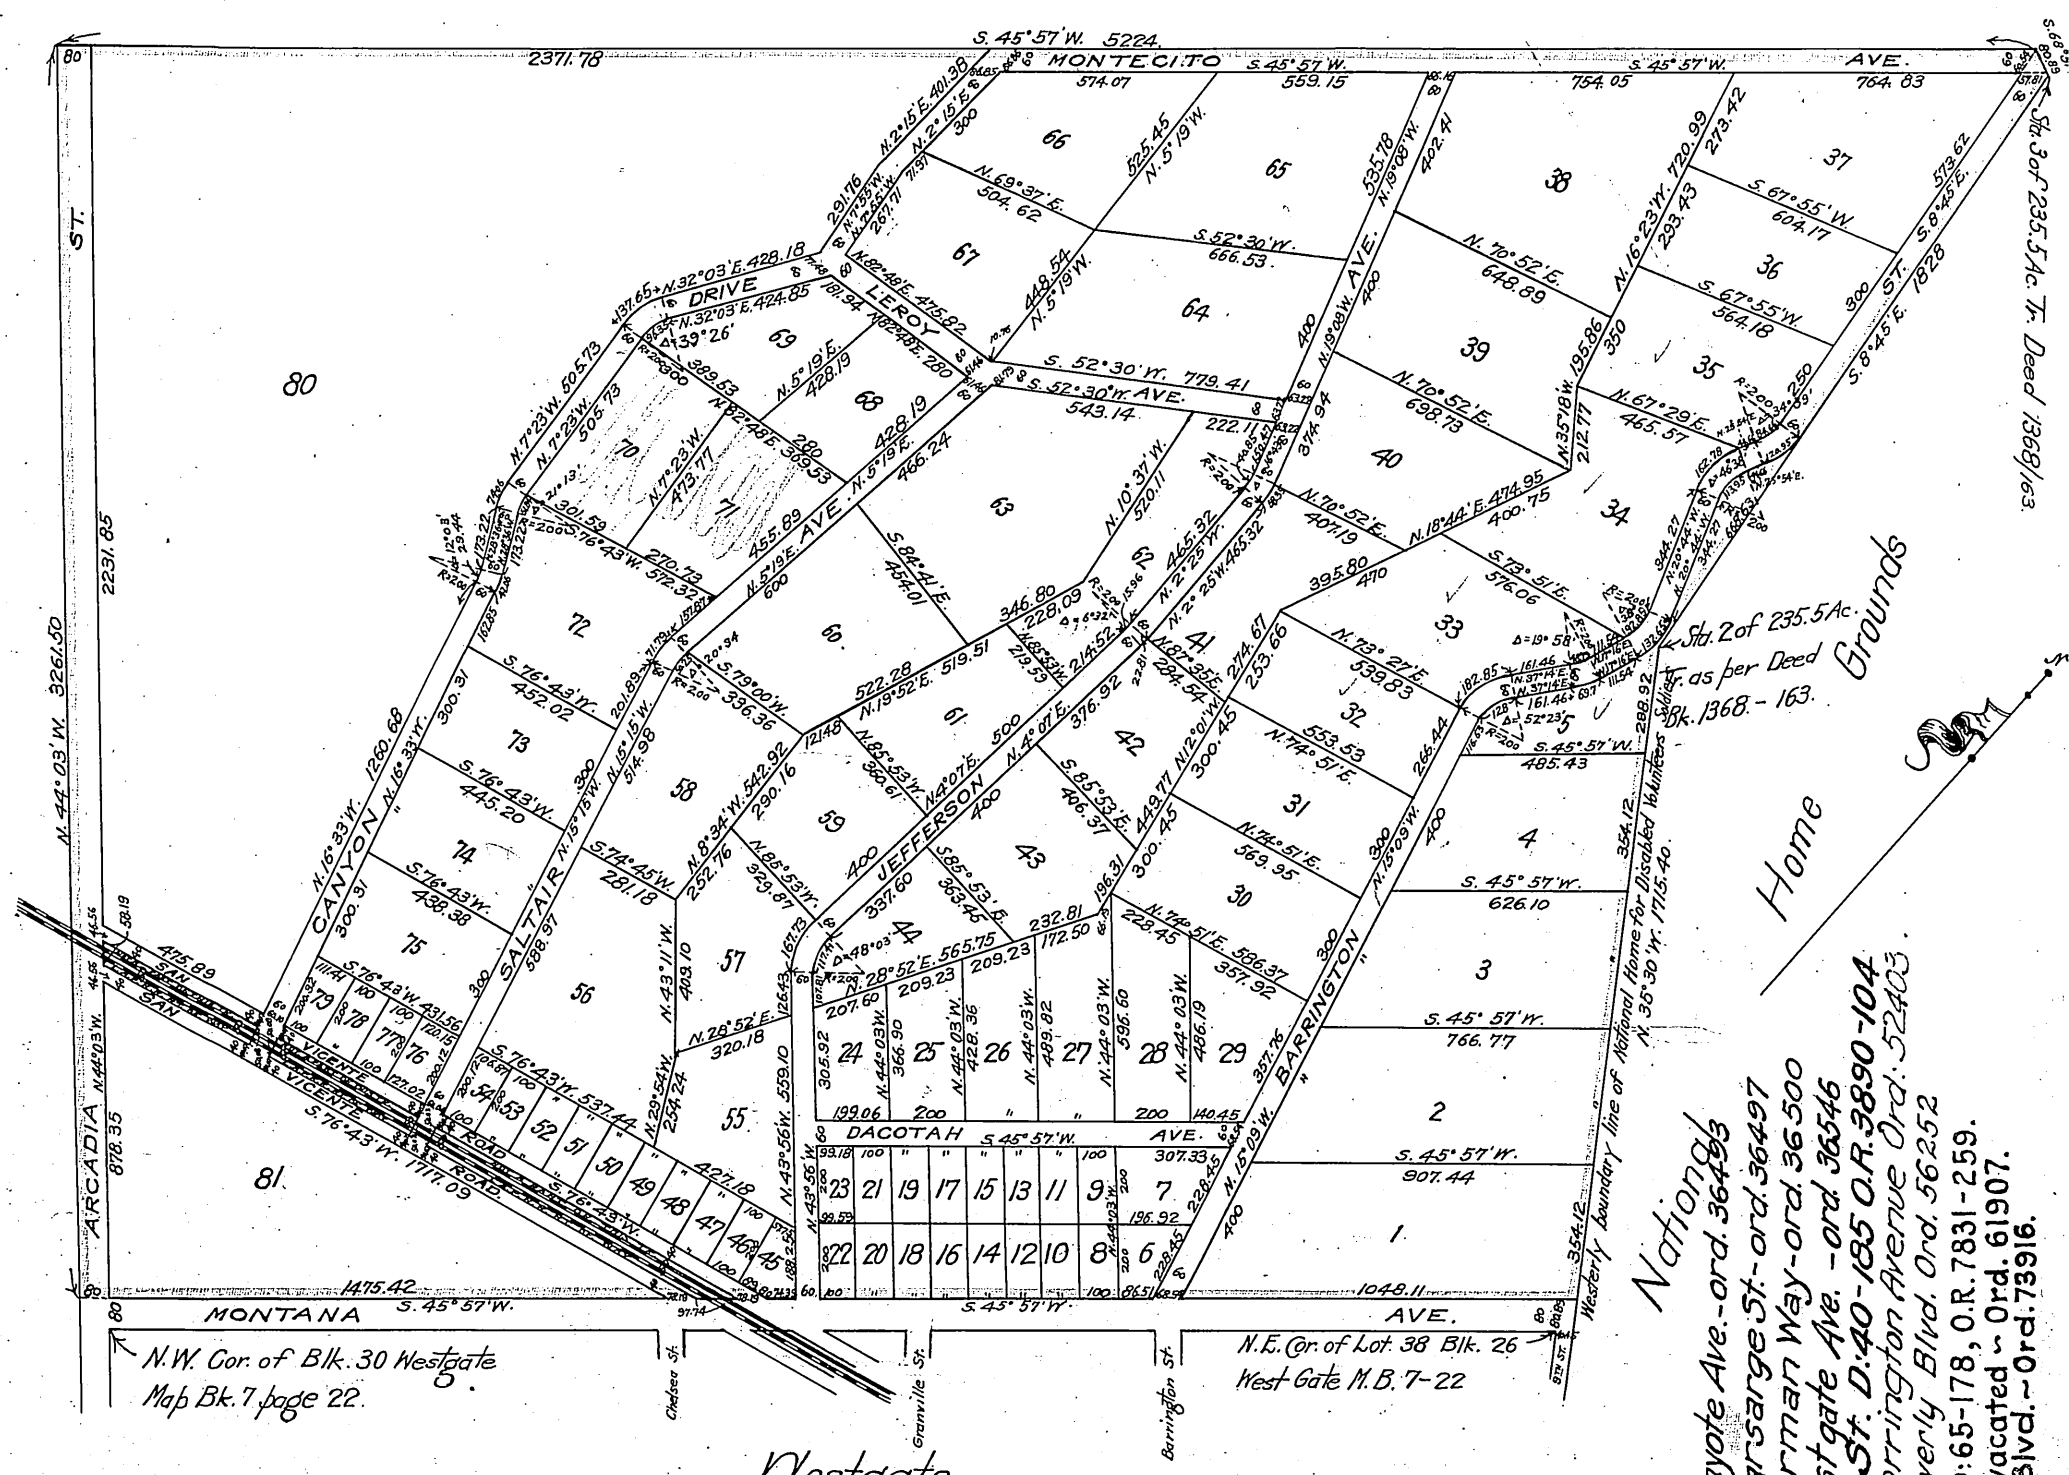

Westgate. Vac. of Arcadia St M.R. 107-156 228
Owner:— Santa Monica Land and Water Co.
By J.J. Davis, Vice Pres.
R.C. Gillis, Sec.

San Vicente Rd. to San Vicente Blvd. Ord. 36162
Por. Blk. 81 for Amherst Ave. - D:70-107, O.R. 7331-170.
Por. of Barrington Ave. vacated - Ord. 68963.

The L.A. Pac. R.R. Co. dedicates for public use the streets across said Rt. of Way as shown on this Map, subject to its right to maintain its tracks and operate its cars across said Streets.
Los Angeles Pacific Railroad Co.
By E.P. Clark, Pres.
A. J. Smith Sec.

Por's. Lot 68 for St. Purp. - E:18-283, O.R. 15532-331; O.R. 15534-390; O.R. 15622-107; & E:18-284.
Coyne St. name est. - Ord. 79856
Por. Lot 49 for Storm Drain - E:37-32, O.R. 17092-311.
Por. lot 36 for St. purp. - E:69-143, O.R. 22273-2

Recorded June 13, 1905.
(Scale reduced to 500' = 1")

Montecinto Ave. changed to Chayote Ave. - ord. 36493
Leroy Ave. " Kearsarge St. - ord. 36497
Canyon Dr. " Norman Way - ord. 36500
Jefferson Ave. " Westgate Ave. - ord. 36546
Por. lot 37 for Barrington St. D:40-185 O.R. 3890-104
Barrington St. changed to Barrington Avenue Ord. 52403.
Por. Chayote St. " Beverly Blvd. Ord. 56252
Por. lot 36 for Barrington Ave. - D:65-178, O.R. 7831-259.
Por. Chayote St. and Bundy Drive vacated - Ord. 61907.
Beverly Blvd. chg. to Sunset Blvd. - Ord. 73916.

~~Sht. 10~~ A.O.K.

Sht. 21-B-3 ~~21, A 214 296 635~~

Comp. H.C.T.