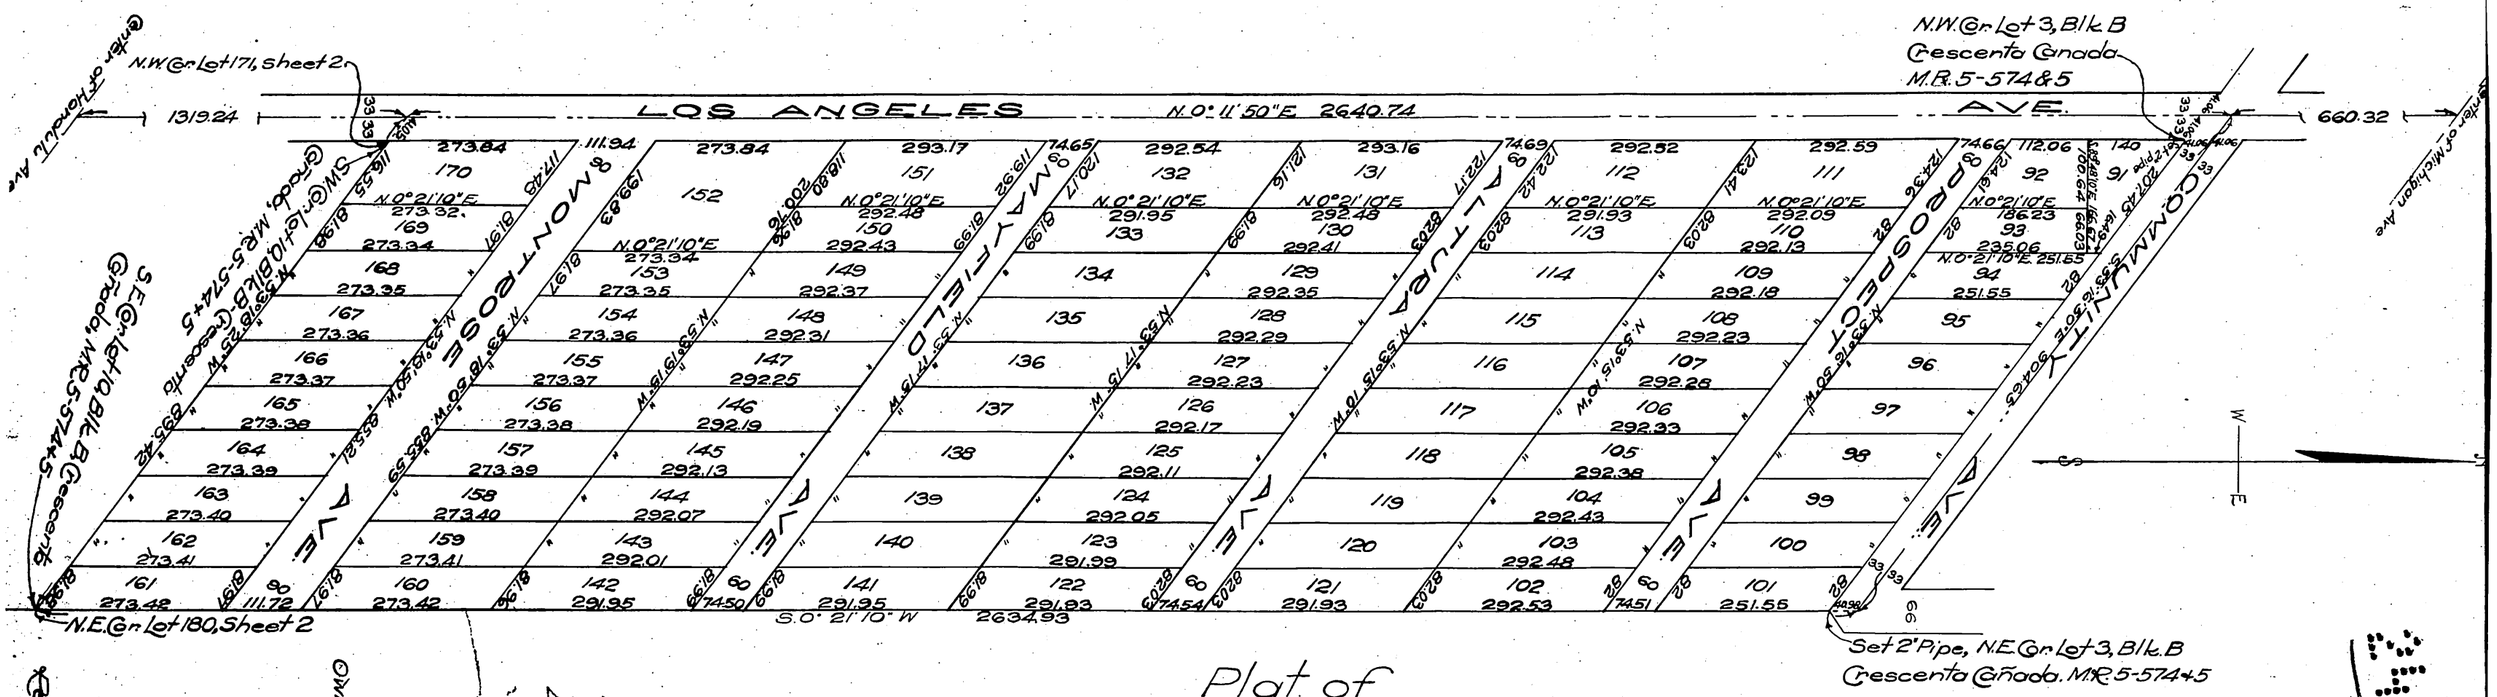

Plat of

TRACT No. 2535

Sheet No. 1

Being a Subdivision of Lots 3, 6, 7, 10, 11, 13 & 14, Block B. Crescenta Cañada as recorded in Book 5 pages 574 and 575, Miscellaneous Records, of Los Angeles County, Cal. Also Lots 15 and 16, Block B. Crescenta Cañada as recorded in Book 7, page 68 Miscellaneous Records of Los Angeles County, Cal.

E. T. Wright C.E. November 1913

Scale 1 in = 200 Ft.

Note:- This map consists of 2 Sheets - Nos 1 and 2

Prospect Ave extension D:5821-3 D:19-85.
Mayfield Ave " D.5877-39 D.19-110.
Los Angeles Ave. name estab. D:13-258 R.B.30-83

A 70 B

Owners:- Hellman Commercial Trust & Savings Bank
Estate of Emma Krug, deceased
By Walter L. Krug - Executor
J. Frank Walters
Florence E. Walters
Robert A. Walton
J. Wilber Wilson
Charles N. Johnson
Glendale and Eagle Rock Railway Co

Recorded Feb 3 1914 Sht 8

24+72
23

Plat of TRACT No. 2535
Sheet No 2

24-73
24
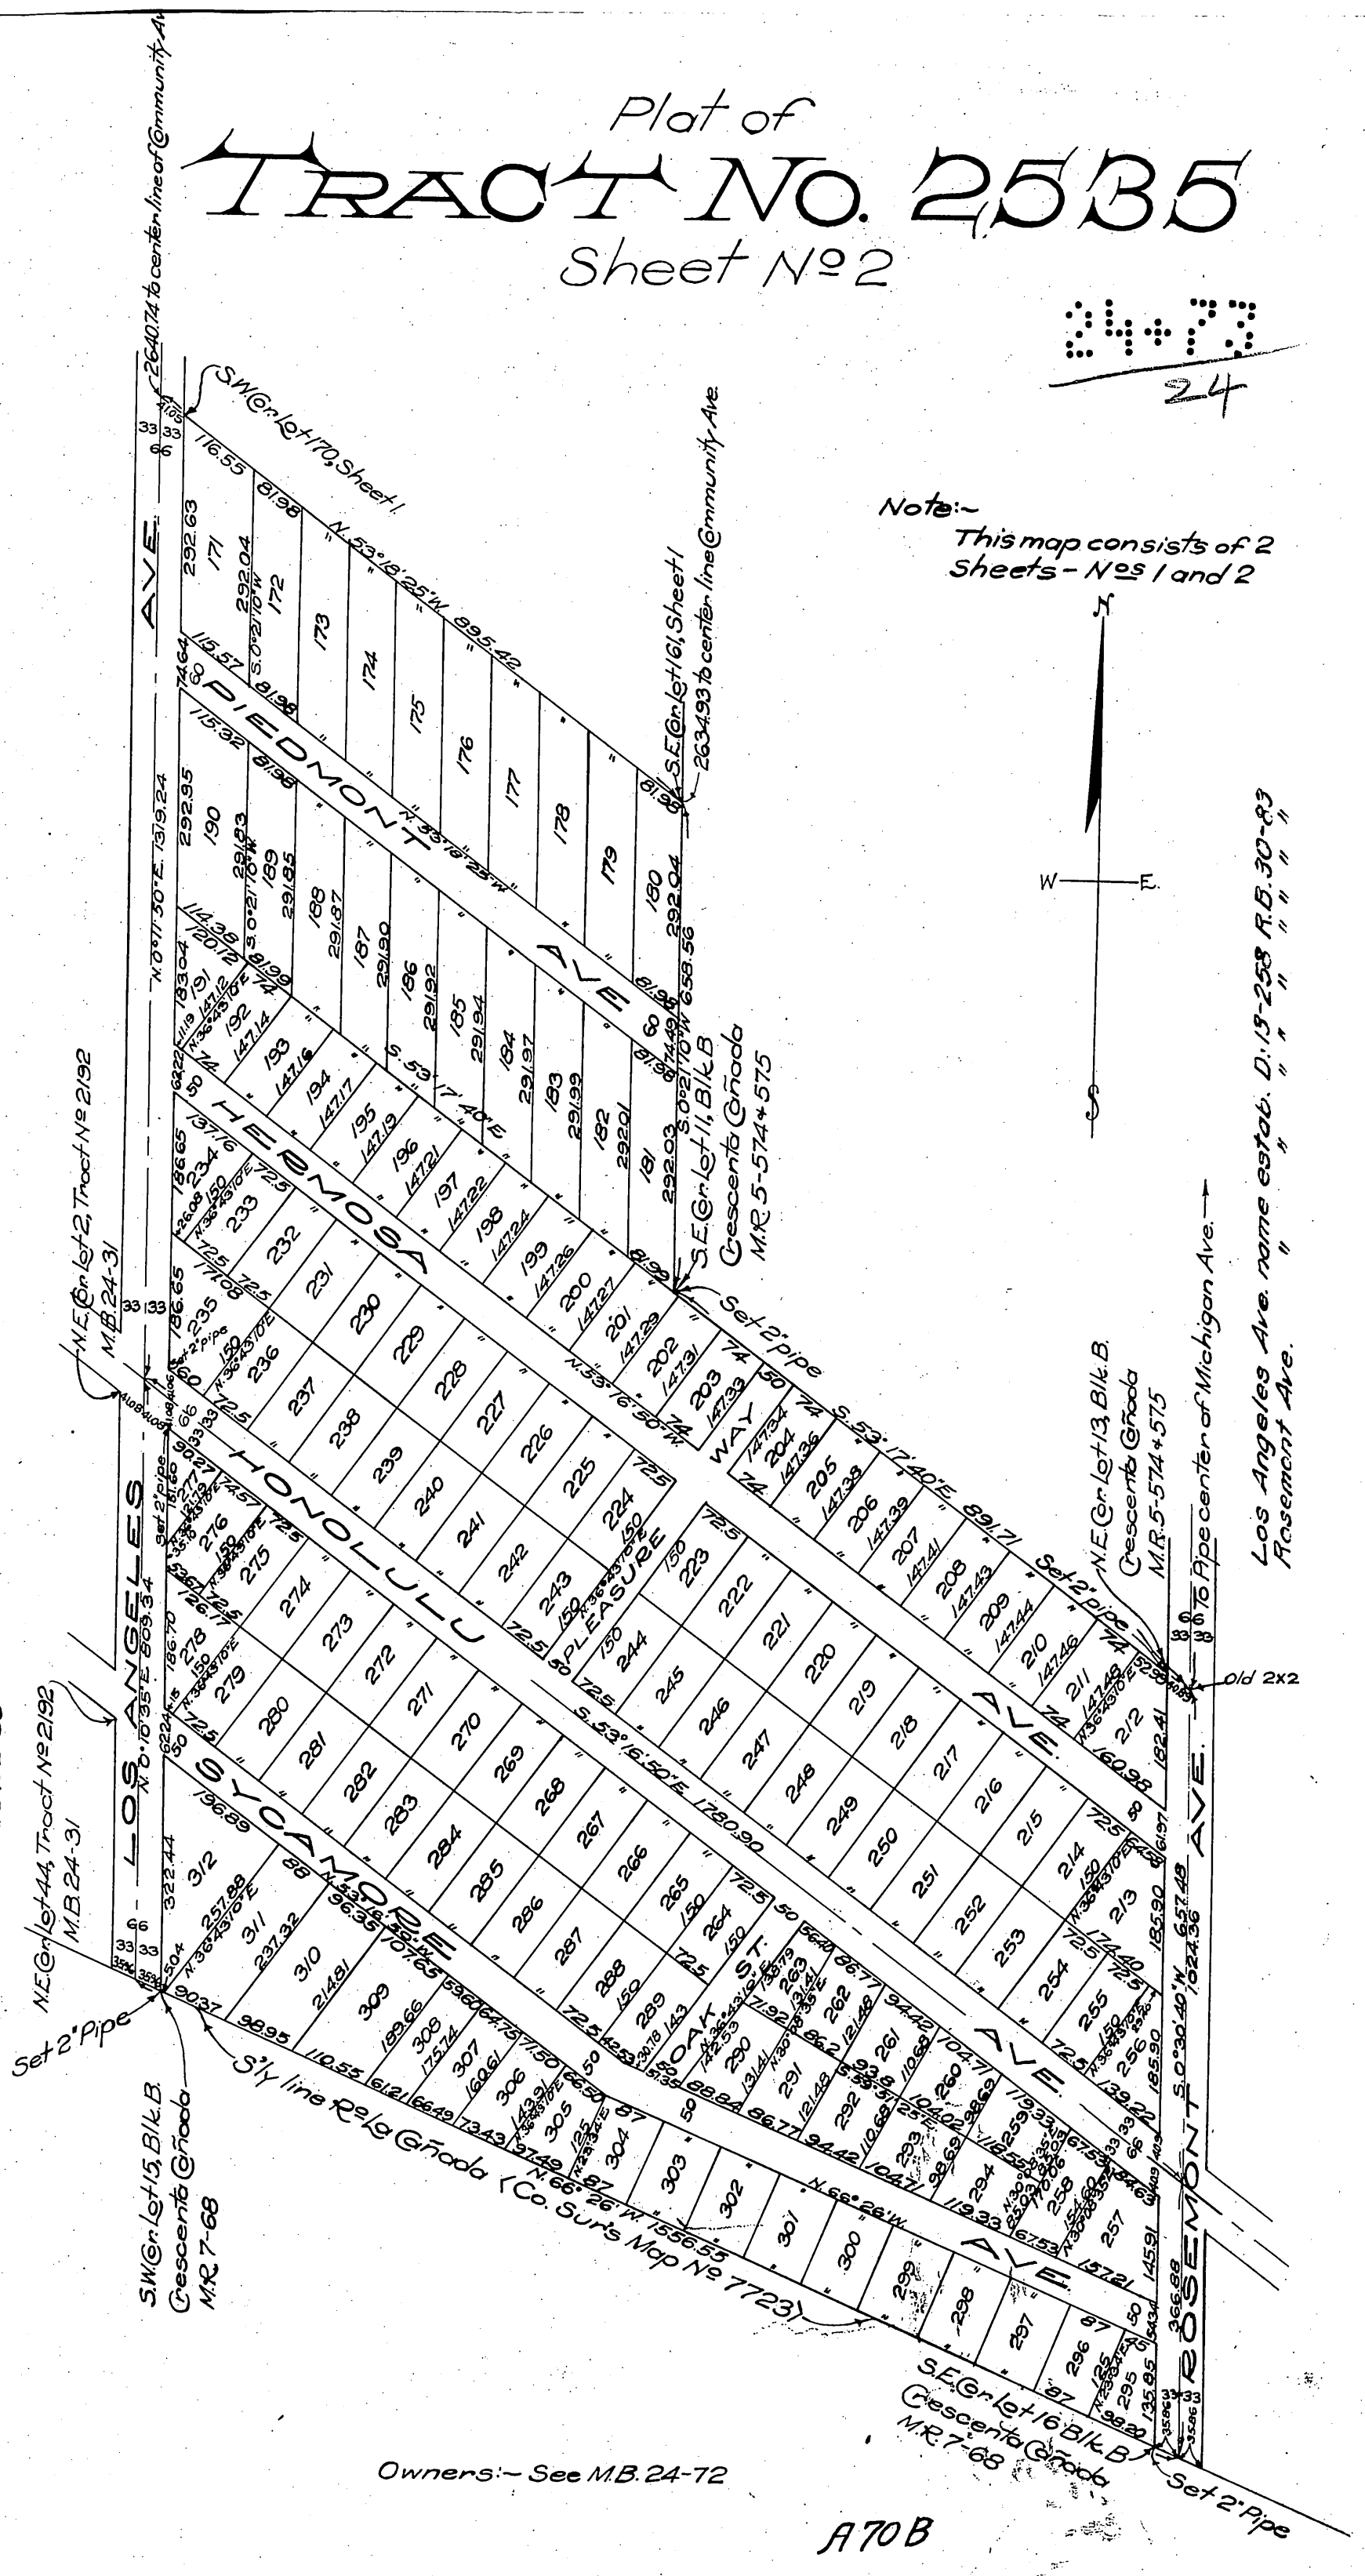
Note:-
This map consists of 2 Sheets - Nos 1 and 2