SHEET No. 1

40-58

TRACT No. 3691

In the County of Los Angeles
Being a Subdivision of
Lots 1 and 3 of Tract No. 2947,
as per Book 30, page 53 of Maps,
Records of Los Angeles County, California.

Scale 1" = 100'

Surveyed by Edward M. Lynch, Civil Engineer, March, 1920.

Note:—Base of bearings same as of Tract No 2947, M.B. 30-53

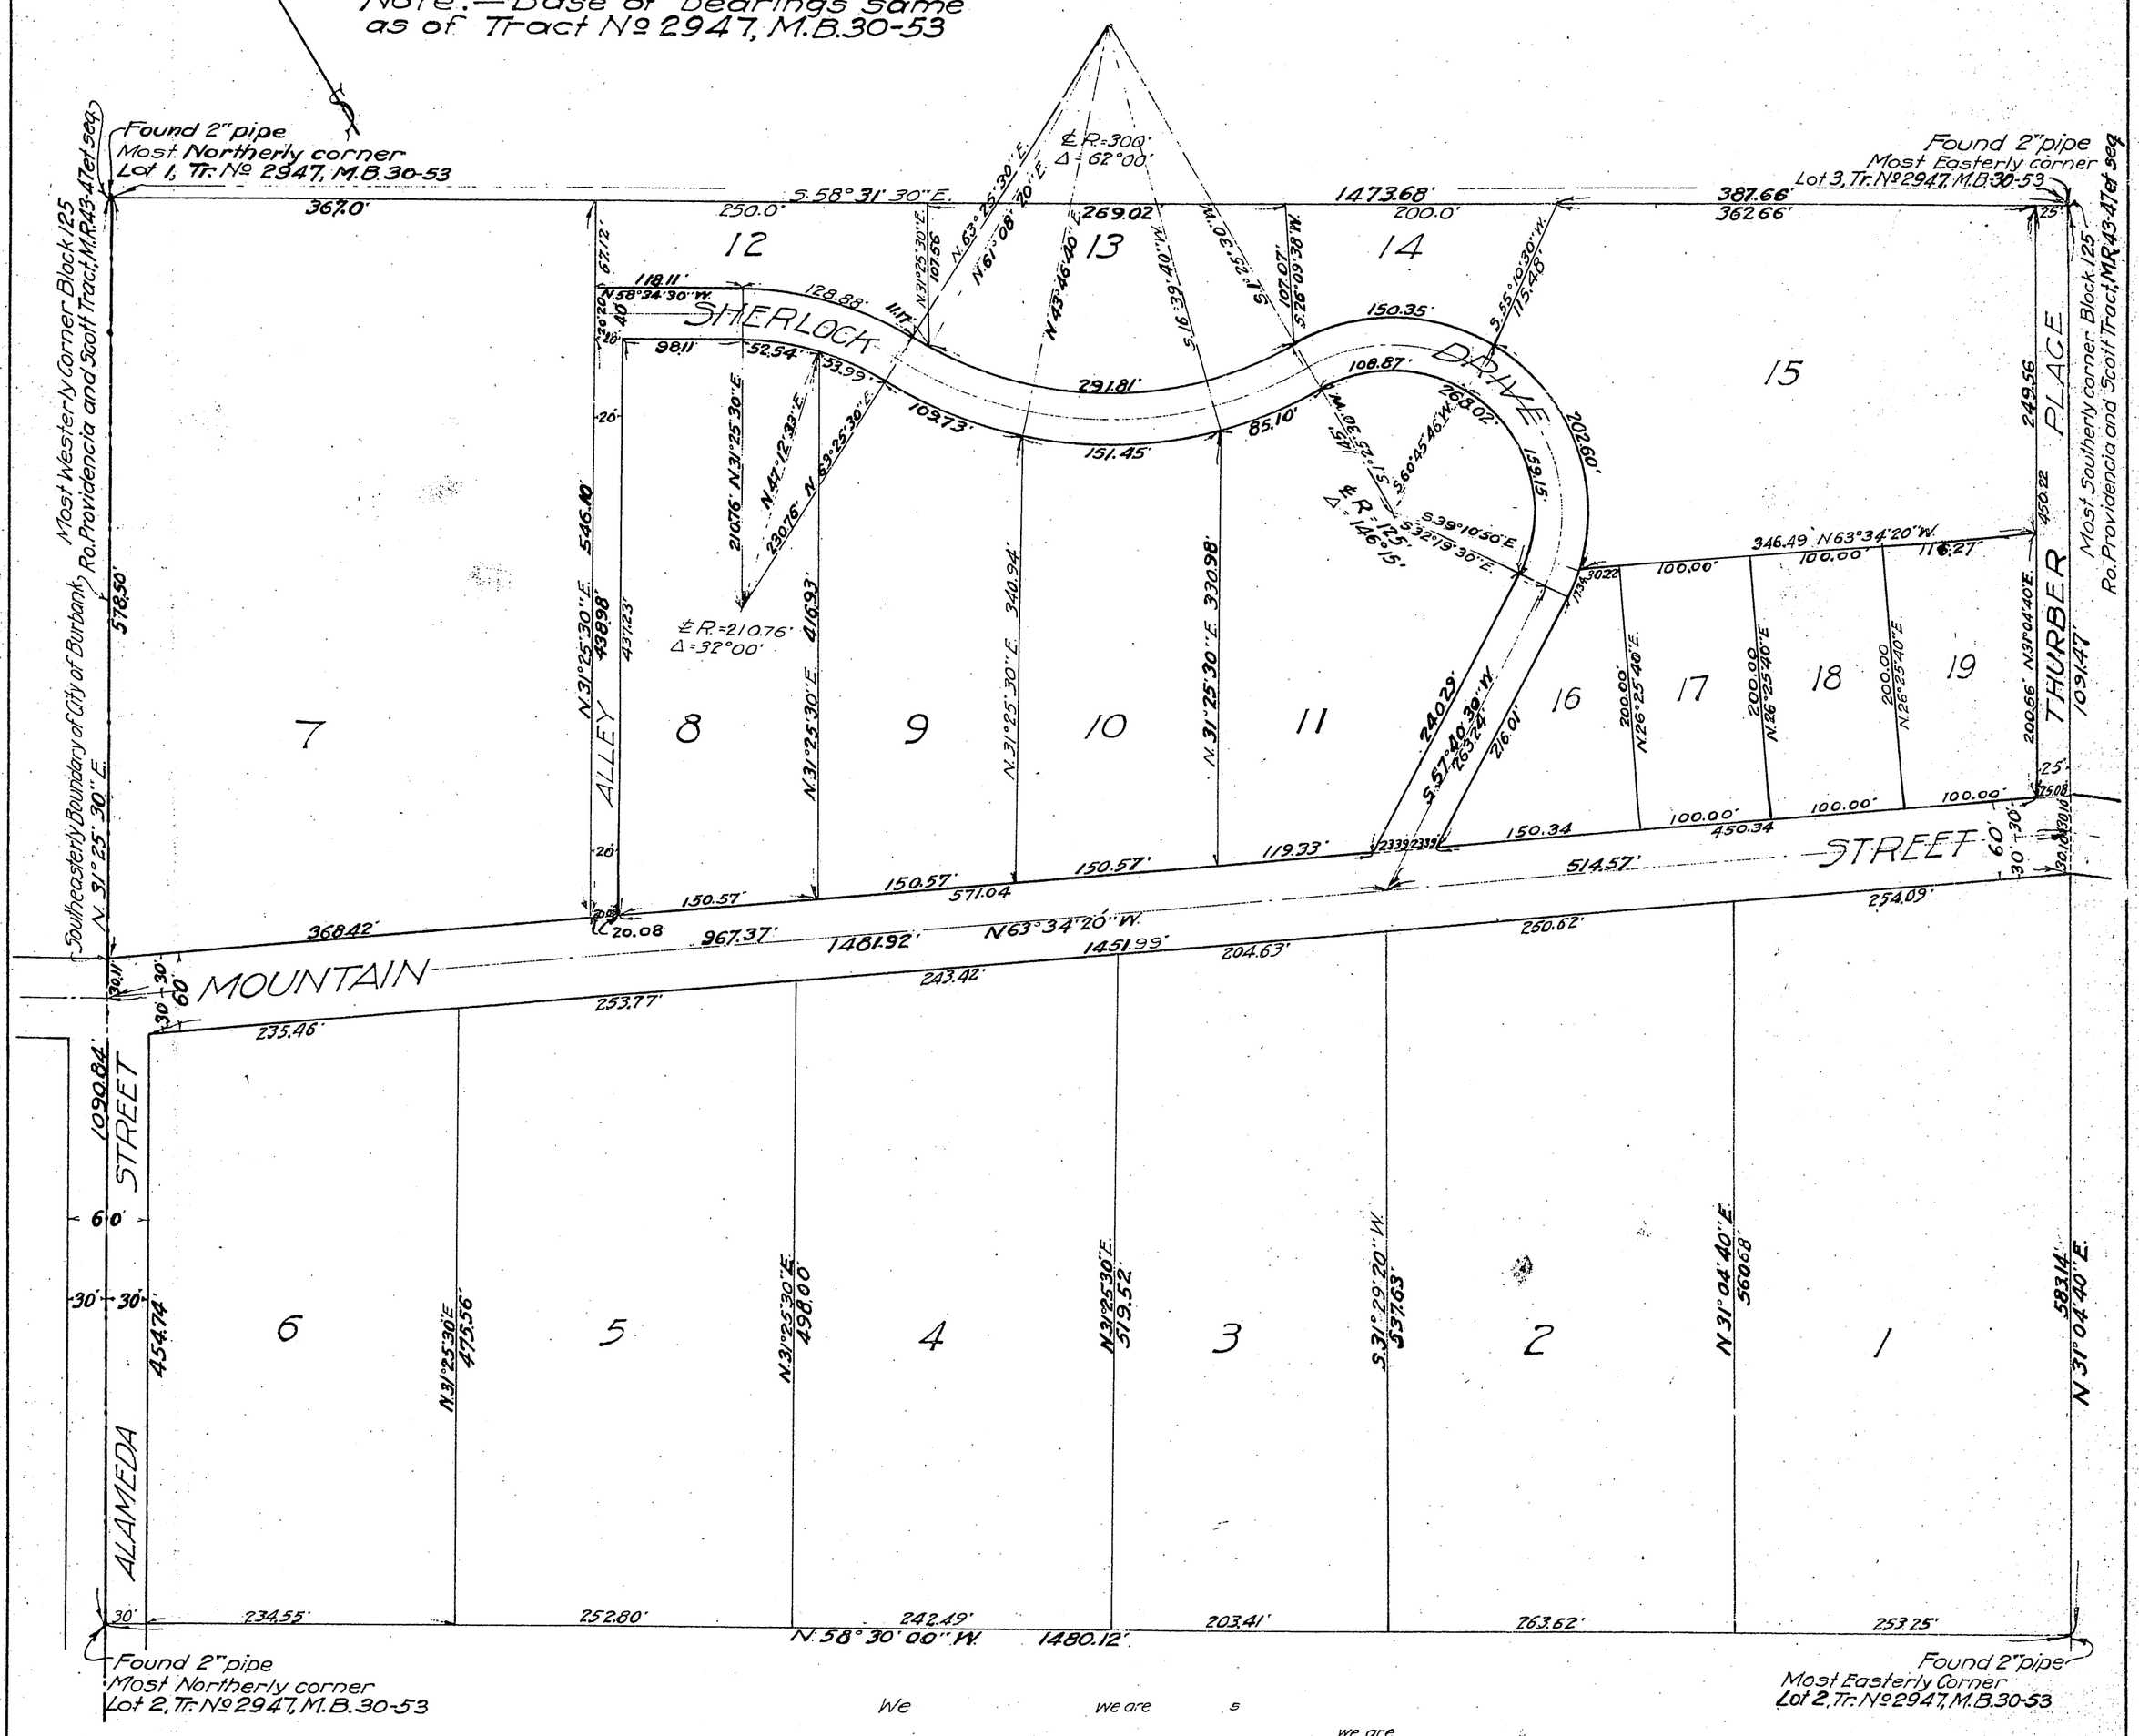

We we are s

we are

we

Alameda Street, Eleventh Street
Sherlock Drive, Thurber Place and Alley

March 1920

Edward M. Lynch

5th April
twenty

RECORDED
MAY 19 1920
43 3 PM
40
53
Maps

G Bertonneau
Deputy

5.00

TRACT No 3691
SHEET No 2

40+59

RECORDED
MAY 19 1920
43 3 PM
40
59
Maps

G. Bertonneau
Deputy