SEP 16 1920
47 10 AM
41
70
Maps

E.S. Salady
Clerk

TRACT № 3778

A PORTION OF THE SOUTHEAST QUARTER OF THE SOUTHEAST QUARTER OF SECTION THIRTY-THREE (33), TOWNSHIP TWO (2) NORTH, RANGE TWELVE (12) WEST, SAN BERNARDINO BASE AND MERIDIAN, AND A PORTION OF LOT ONE (1) SECTION FOUR (4), TOWNSHIP ONE (1) NORTH, RANGE TWELVE (12) WEST, SAID BASE AND MERIDIAN, IN LOS ANGELES COUNTY, CALIFORNIA.

SCALE: 1 INCH = 300 FEET.

SURVEYED BY
ALLIN BROS.,
September, 1919.

N.

Map of Tract No 3778
Sheet 1 of 2 Sheets

Sept 15, 1920

We hereby certify that we are the owners of land included within the subdivision shown on this map within the colored border line; that we are the only persons whose consent is necessary to pass a clear title to said land, and we consent to the making of said map and subdivision.

Zanita Emily Elms

State of California
County of Los Angeles } ss.

On this 30th day of Aug. in the year One Thousand Nine Hundred Twenty, before me a Notary Public in and for Los Angeles County State of California, personally appeared James Alexander Elms and Zanita Emily Elms, known to me to be the persons whose names are subscribed to the foregoing certificate and acknowledged to me that they executed the same.

In Witness whereof I have hereunto set my hand and affixed my official seal the day and year in this Certificate first above written.

Notary Public in and for Los Angeles County, State of California.

NOTE:- Basis of all bearings shown hereon is N.84°42'30"E. on northerly line of San Pascual Rancho, (Patents 1-19, 20), per County Surveyor's Map No 7801.

I, T. D. Allin, hereby certify that Allin Brothers are Civil Engineers, and that this map consisting of one sheet, correctly represents a survey made under their supervision in September 1919, and that all of the monuments shown thereon actually exist, and their positions are correctly shown.

T. D. Allin

Subscribed and sworn to before me this 16 day of AUG., 1920.
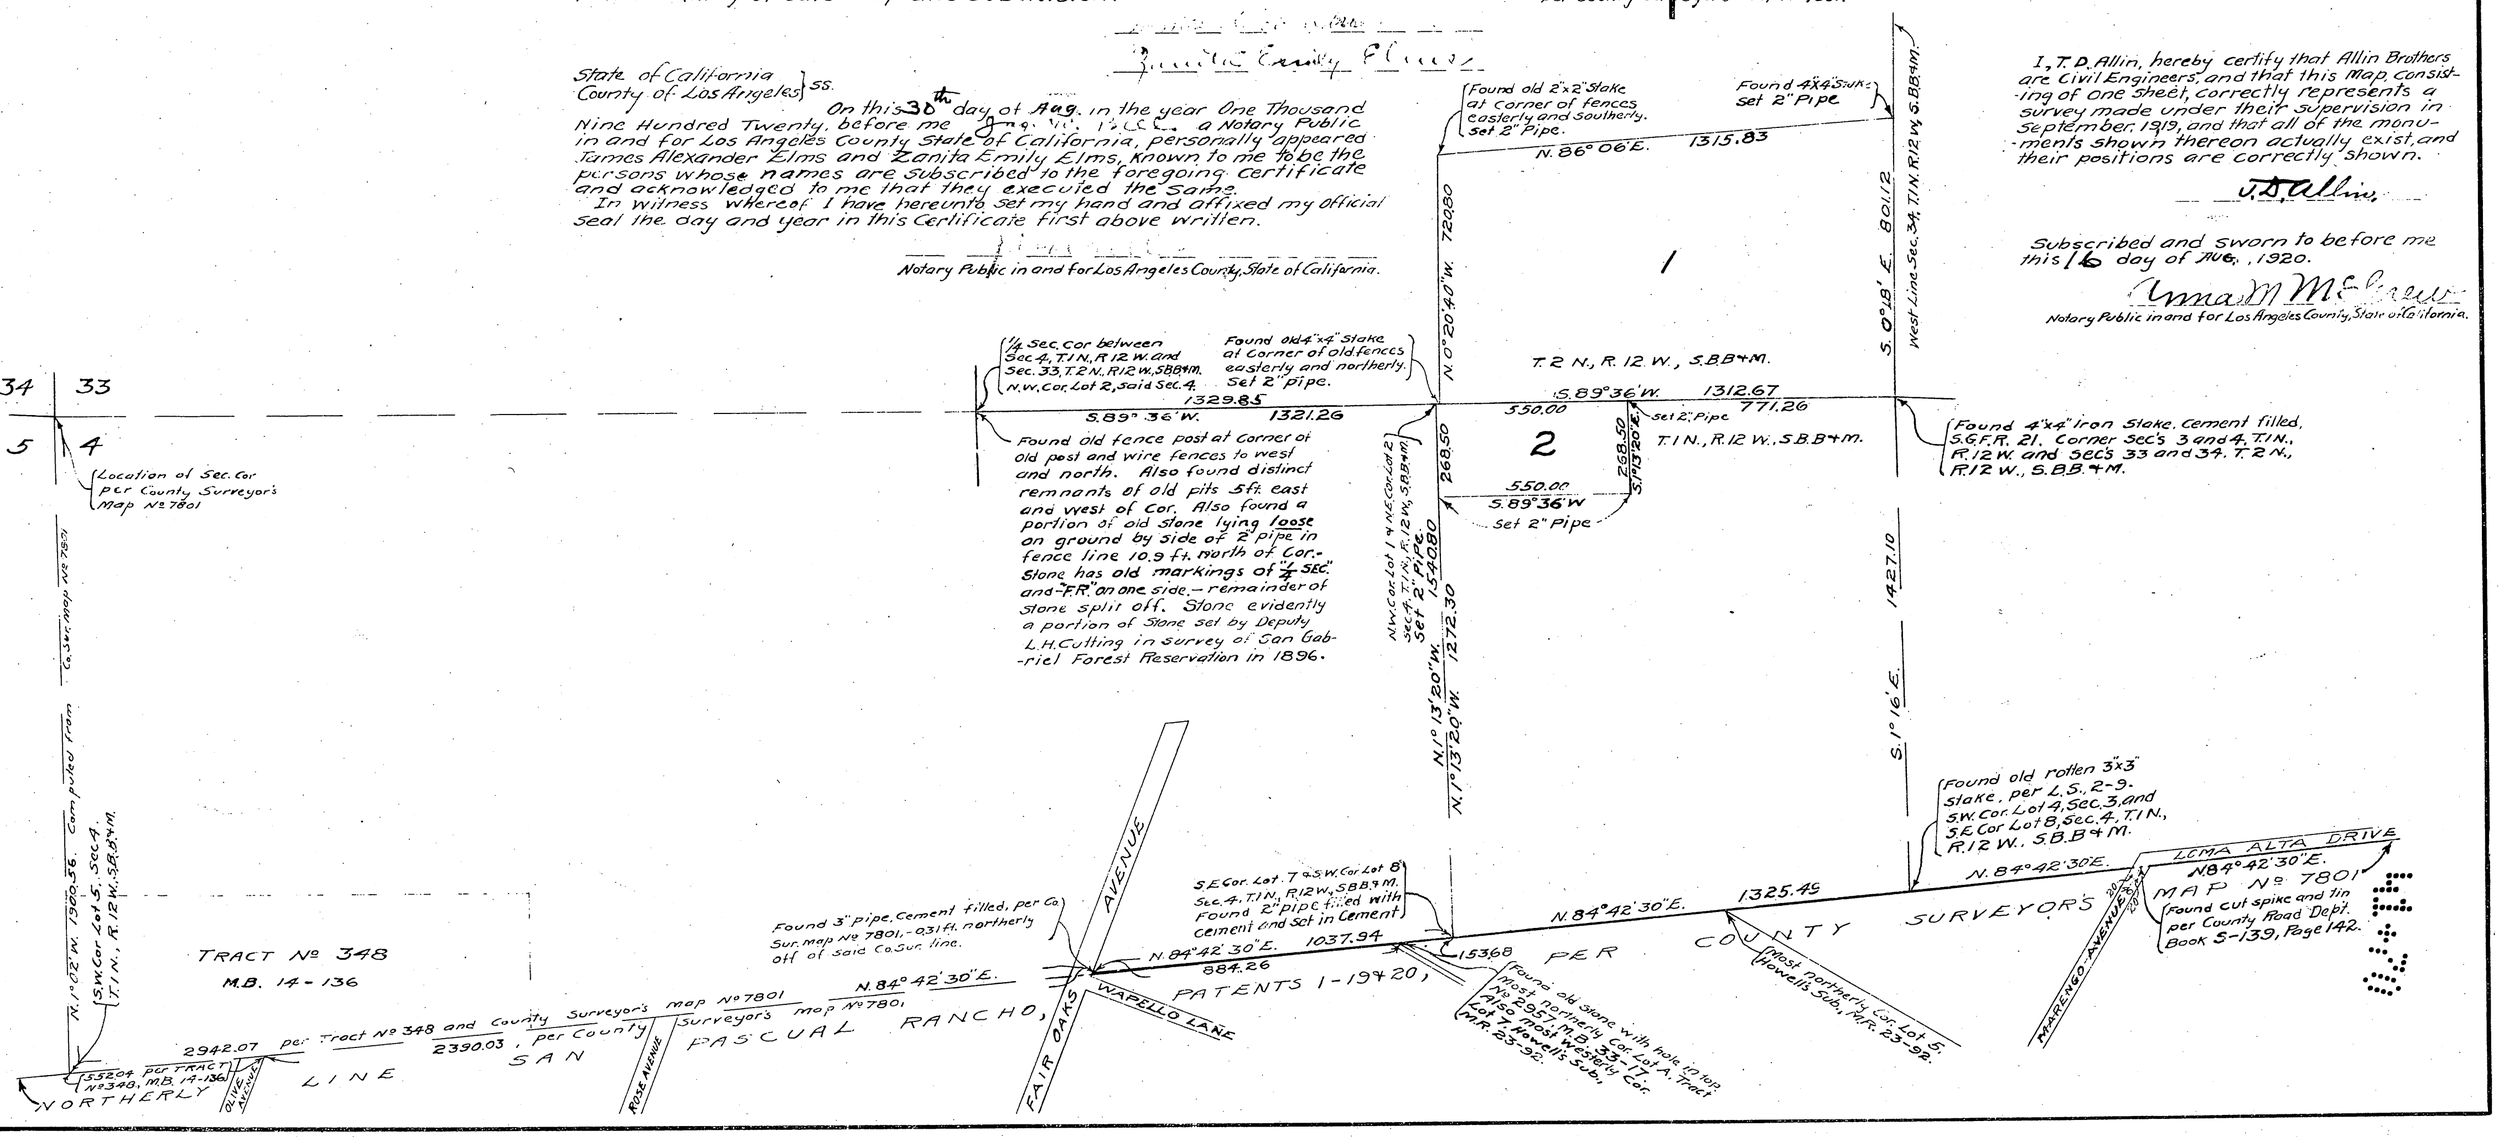
Anna M McGraw
Notary Public in and for Los Angeles County, State of California.