PF-1352-BCP-3 (10-56)
(PRINTED)

IN EFFECT 5-59	
REVISION	
AUTHORITY	DATE OF COMP.
PF732-1434RS	2-59
E985-0403	12-59
IAX INV INV 12-31-61	6-61
IX(10) 81357	6-62
INV 12-31-66	
INV 6-30-71	
HSC CONV REVD	8-71
INV 8-91 E316250	91

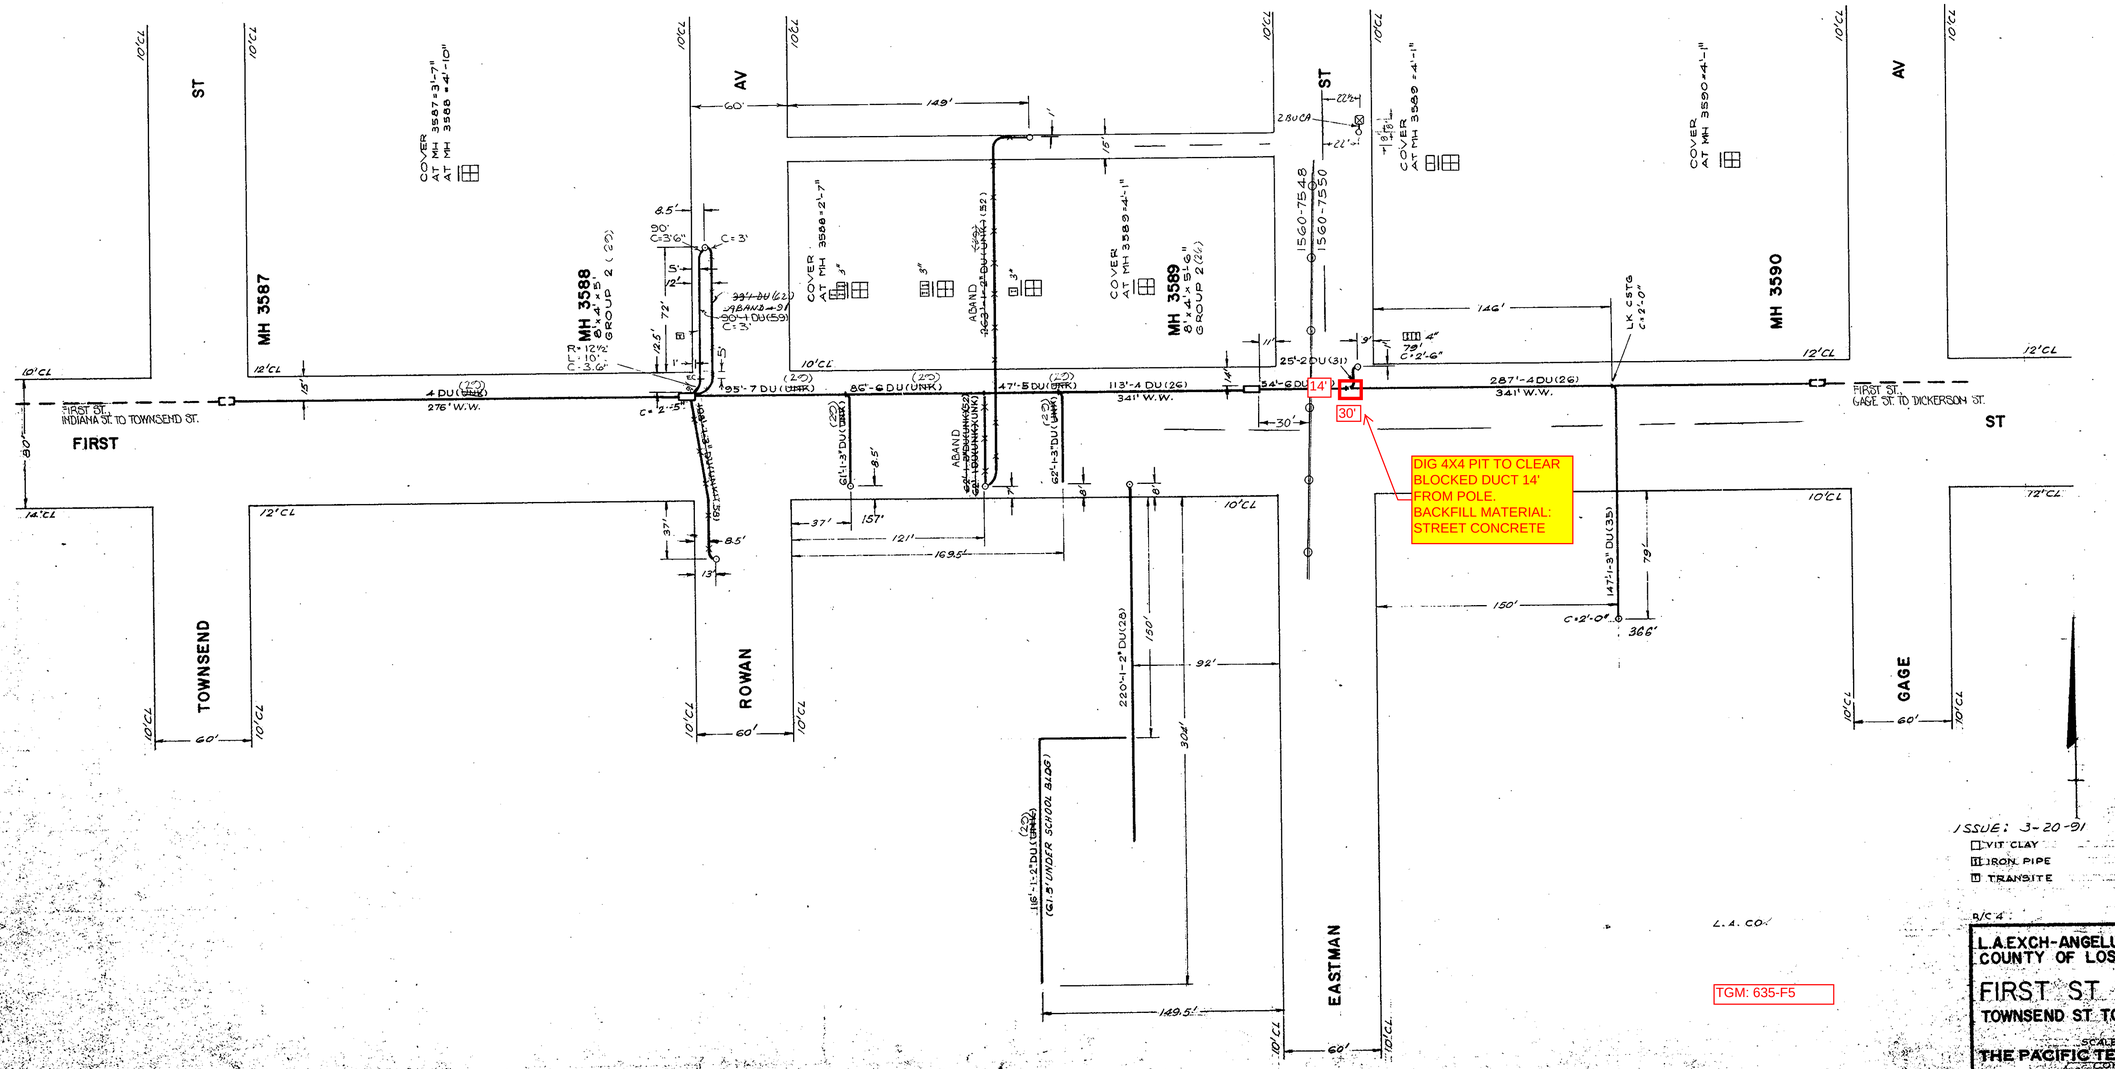

102 N Eastman Ave, East Los Angeles, California, United States
Address is approximate
BREAKFAST PLATE
PANCAKES, OMELETS, FRENCH TOAST
DIG 4X4 PIT TO CLEAR
BLOCKED DUCT 14'
FROM POLE.
BACKFILL MATERIAL:
STREET CONCRETE