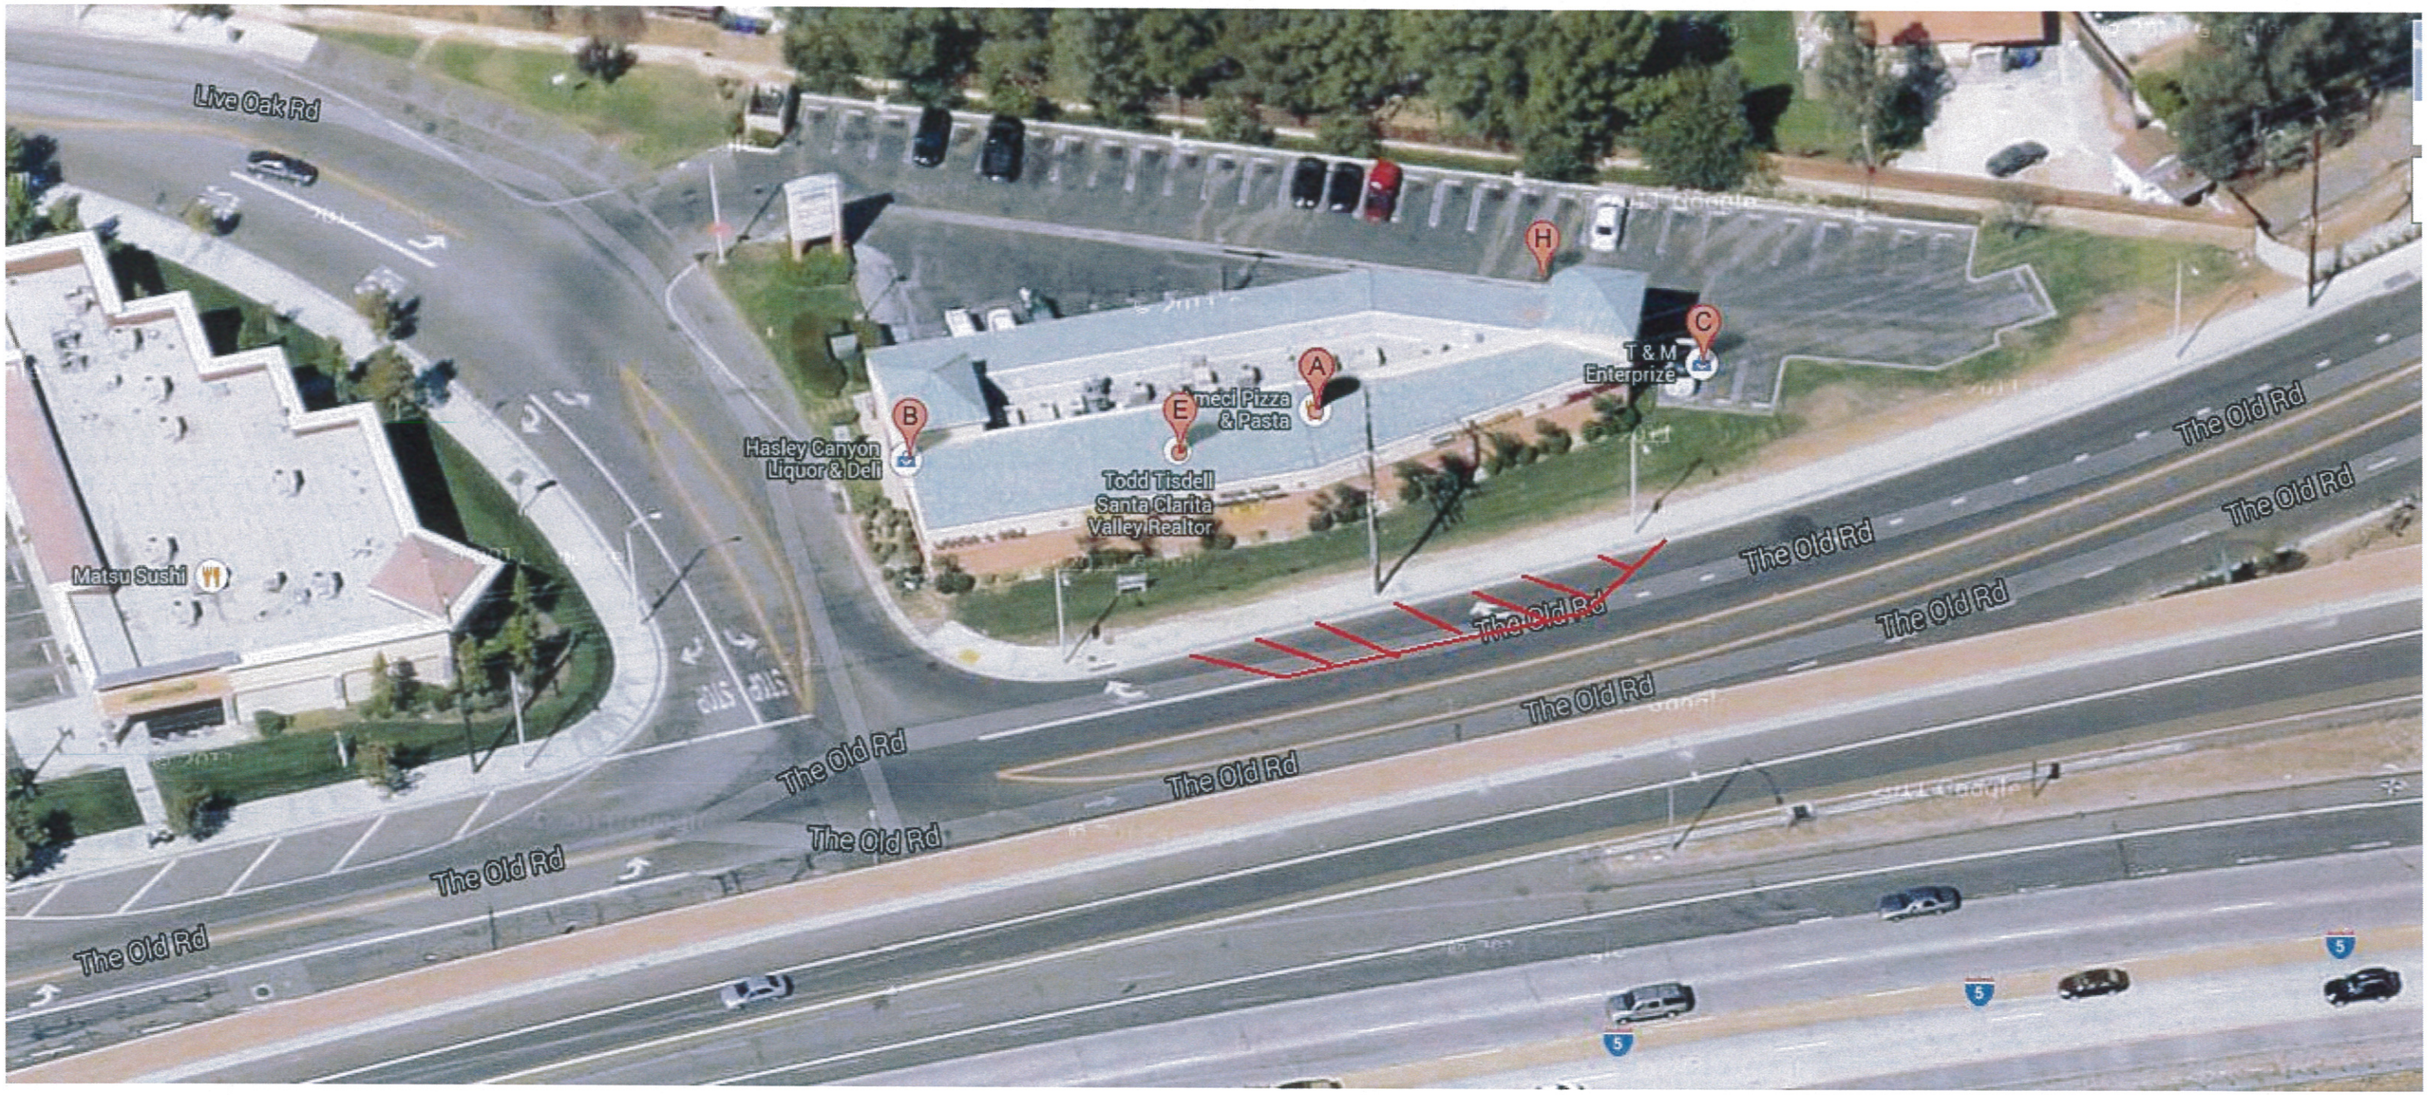
Live Oak Rd
Matsu Sushi
Hasley Canyon Liquor & Deli
Todd Tisdell Santa Clarita Valley Realtor
meci Pizza & Pasta
T & M Enterprize
H
A
B
E
C
The Old Rd
The Old Rd
The Old Rd
The Old Rd
The Old Rd
The Old Rd
The Old Rd
The Old Rd
The Old Rd
5
5
5

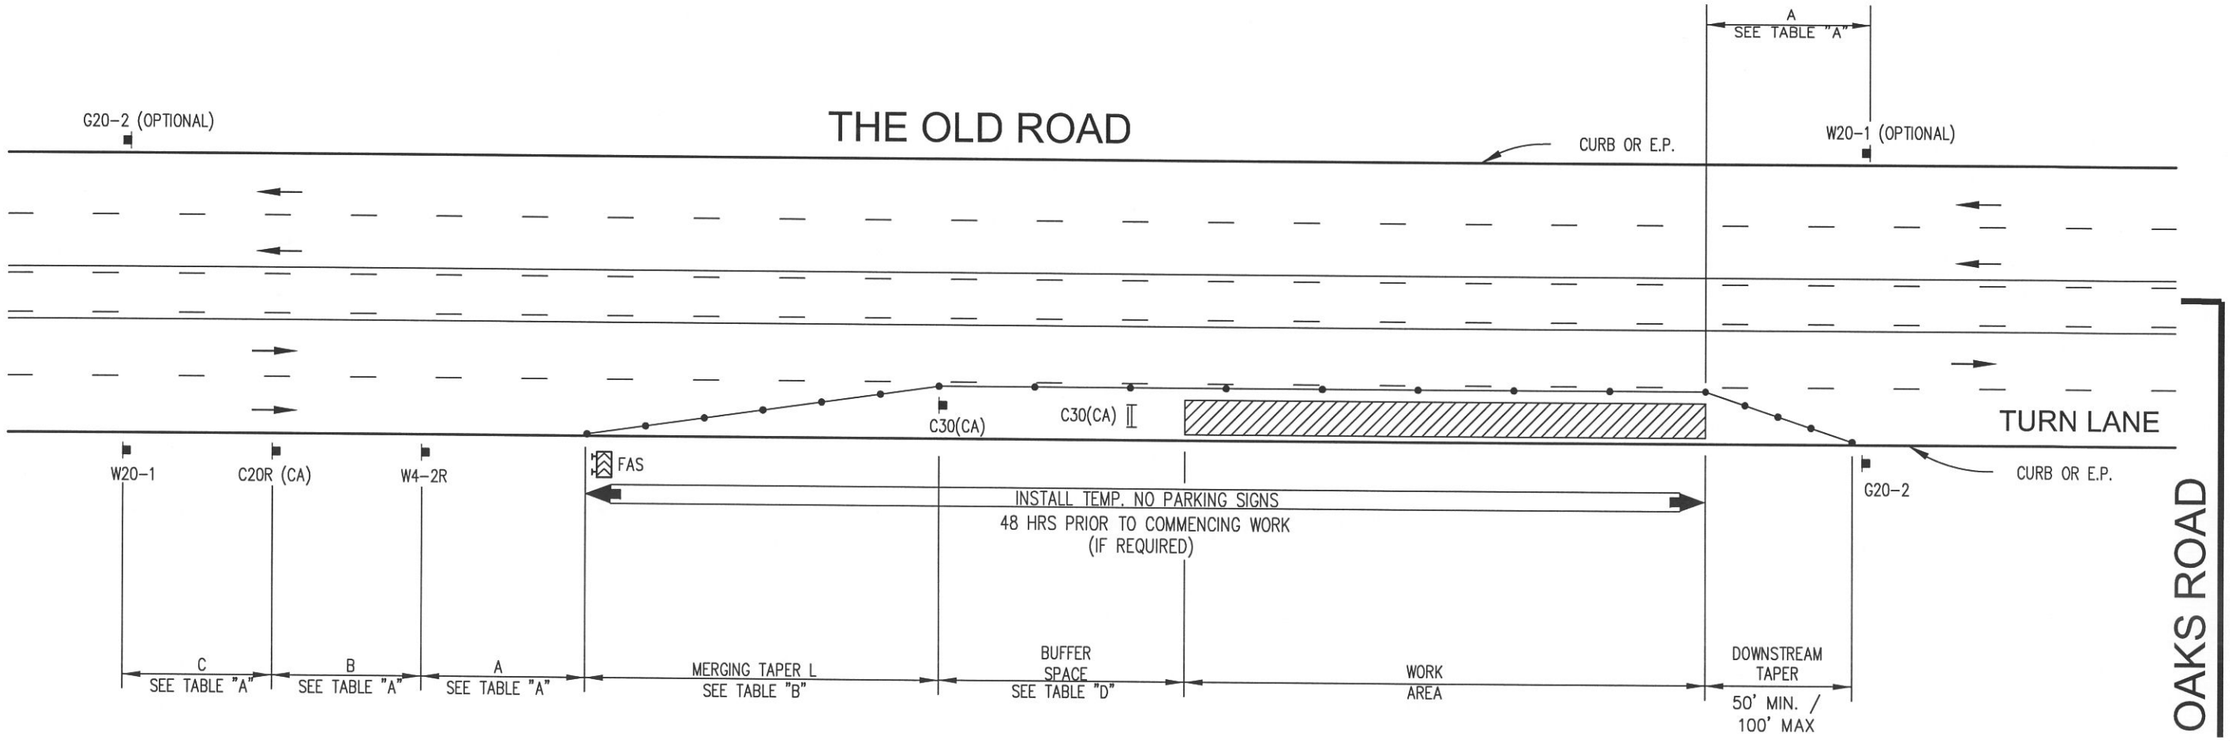

LEGEND

- TYPE III BARRICADE W/SIGN
- TYPE III BARRICADE W/O SIGN
- TYPE II BARRICADE W/SIGN
- TYPE II BARRICADE W/O SIGN
- CHANNELIZING DEVICE – **SEE TABLE "F" FOR SPACING**
- TRAFFIC CONE WITH CLIP ON SIGN
- SIGN
- (S) SIGNALIZED INTERSECTION
- ARROW PANEL (FLASHING ARROW) (WHERE REQUIRED)
- HIGH LEVEL WARNING DEVICE (FLAGTREE) (OPTIONAL)
- FLAGGER
- TANS TOW AWAY NO STOPPING ___ TO ___ (SHOW HOURS)
- TANSAT TOW AWAY NO STOPPING ANY TIME
- WORK ZONE (ACTIVITY AREA) LIMITS
- DIRECTION OF TRAFFIC (NOT PAVEMENT MARKING)
- (A) ROADWAY DESIGNATION (A THROUGH D)

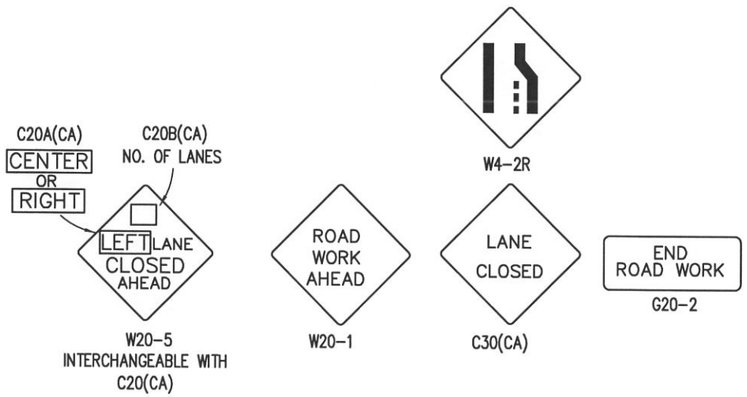

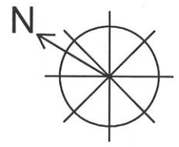

INDICATE NORTH WITH A "N" AND AN ARROW POINT

7-29-14

DATES OF TEMPORARY NO PARKING ZONE

THE OLD ROAD

WORKSITE TRAFFIC CONTROL PLAN
SINGLE LANE CLOSURE
(RIGHT LANE)

DATE		SCALE NONE
		DRAWING NO. 9

REV. 6/13/2013 CJUTCM-DWG09.DWG