2 POLE 1614613E
55' Class C1
IN: 1- POLE 55' CLASS 1 WOOD FULL TREAT
IN: 1- SEC STEEL PIN & INS - NEUTRAL
IN: 2- SEC STEEL PIN & INS - PHASE
IN: 1- XA SNGL FB 10' STEEL PINS N/BOND
IN: 6- INS POLY DE 4KV RIG #4
IN: 1- TR OH 100KVA 2.4/4KV 120/240 1P
SN: _____
IN: 1- FE CO OPEN 100A 4KV 1-EA
IN: 1- GR OH #6 SOL WP SECONDARY W/ROD
IN: 1- XA SNGL FB 8' STEEL PINS SECONDARY
IN: 1- SW OMNI HZ-I RP DE 600A 16KV 3W
IN: 5- SEC SERV PREFORM #4 TRI OR QUAD ACSR
IN: 95- CD #2 STR AL TRIPLEX W/ACSR NEUTRAL (613E TO 438E)
IN: 1- SEC 2" PVC FOR UNDER ARM W/#2 TW
IN: 3- SEC ROLLER (166-CLEVIS & SPOOL)
IN: 4- INS POLY W/PIN 12KV CLMP #6-4/0 CU

1 RM 1614613E
55' Class C3
RM: 1- POLE 55' CLASS 3 WOOD FULL TREAT
RM: 6- INS POLY DE 16KV HOT SHOE 653 ACSR
RM: 1- XA SNGL FB 8' STEEL PINS N/BOND
RM: 6- INS POLY DE 4KV RIG #4
RM: 1- TR OH 50KVA 2.4KV 120/240 1P
SN: _____
RM: 1- FE CO OPEN 100A 4KV 1-EA
RM: 1- GR OH #6 SOL WP SECONDARY W/ROD
RM: 2- XA SNGL FB 8' STEEL PINS SECONDARY
RM: 4- INS GLASS & PIN 4KV
RM: 2- INS NEUT GLASS & PIN 4KV
RM: 3- SEC SERV PREFORM #4 TRI OR QUAD ACSR
RM: 1- SW KPF HZ CNT DE 600A 16KV 3W/4W
SN: _____
RM: 95- 3/C CD 4 WP COPPER RM ONLY (613E TO 438E)
RM: 1- SEC 3-WIRE (284 RACK)

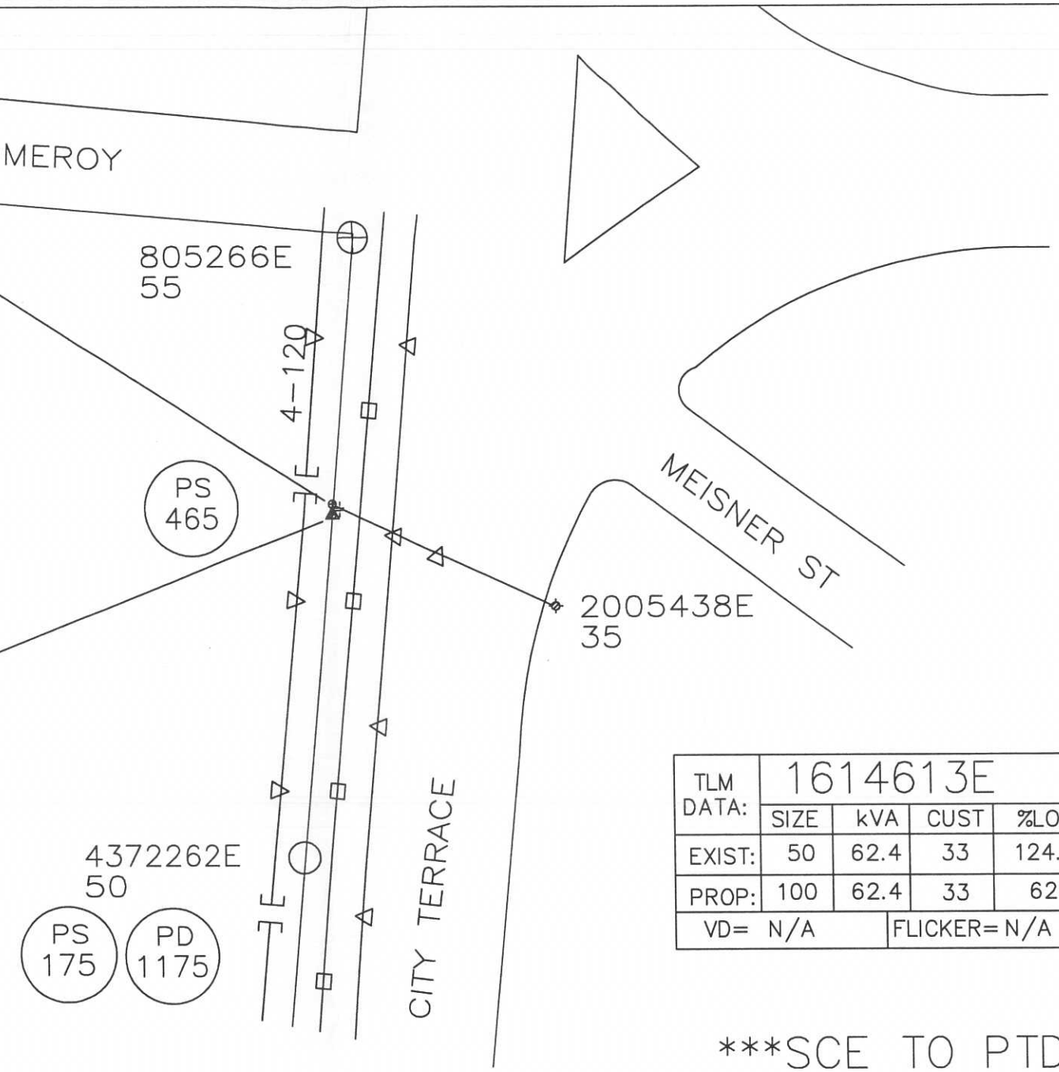

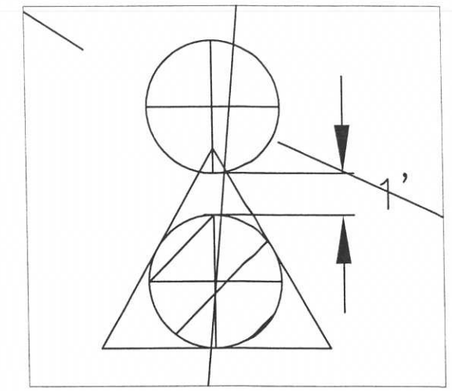

NEW POLE TO BE SET
1' NORTH OF EXISTING

TLM DATA:	1614613E			
	SIZE	kVA	CUST	%LOAD
EXIST:	50	62.4	33	124.77
PROP:	100	62.4	33	62
VD= N/A		FLICKER= N/A		

***SCE TO PTD

SOUTHERN CALIFORNIA EDISON
An EDISON INTERNATIONAL Company

SCALE: 1" = 60'
0 60 120

WHITESIDE 16KV O/O WABASH
POMEROY 4KV O/O TERRACE

CREW NOTES:

PERMIT AND TRAFFIC CONTROL REQUIRED

DISTRICT 22 - MONTEBELLO	PROJ. MGR. ALATORRE, ELDA M PHONE 323-720-5214	PLANNER ALATORRE, ELDA M PHONE 323-720-5214		
FOREMAN	TRUCK NO. / P/E	INVENTORY MAP NO. 130-4230-1	THOMAS GUIDE 635 D4	GRID NO. / DESIGN NO. 597048_0.01
CSD 140 Y___ N___	BY-PASS CODE / EXISTING CHANGE TO	TLM CHECKED %LOAD	J.P.A. NO.	ASSOCIATED DESIGN NO.
PRODUCT/SAP NO. 856301-INFRA REP - DET POLE RELACE	PRODUCT/SAP NO.	PRODUCT/SAP NO.		

TYPE	APPROVED BY	DATE	CHECKED BY	DRAWN BY	PAX #

PROPOSED CONSTRUCTION (LOCATION)
3423 POMEROY
EAST LOS ANGELES

SHEET 1 OF 1 | JOB NO. 597048_0.01

Southern California Edison Company

Click to switch between Street View and ground-level view
Exit Street View
City Terrace Dr
© 2014 Google
Google earth