NUMBER

IRVINE, CALIFORNIA

DRAWING NUMBER
PLATE 2

PLAN HOLD CORPORATION • IRVINE, CALIFORNIA
REORDER BY NUMBER 075AR

DRAWING NUMBER
STORM DRAIN SYS AND DRAINAGE AREAS

PLAN HOLD CORPORATION • IRVINE, CALIFORNIA
REORDER BY NUMBER 075AR

DRAWING
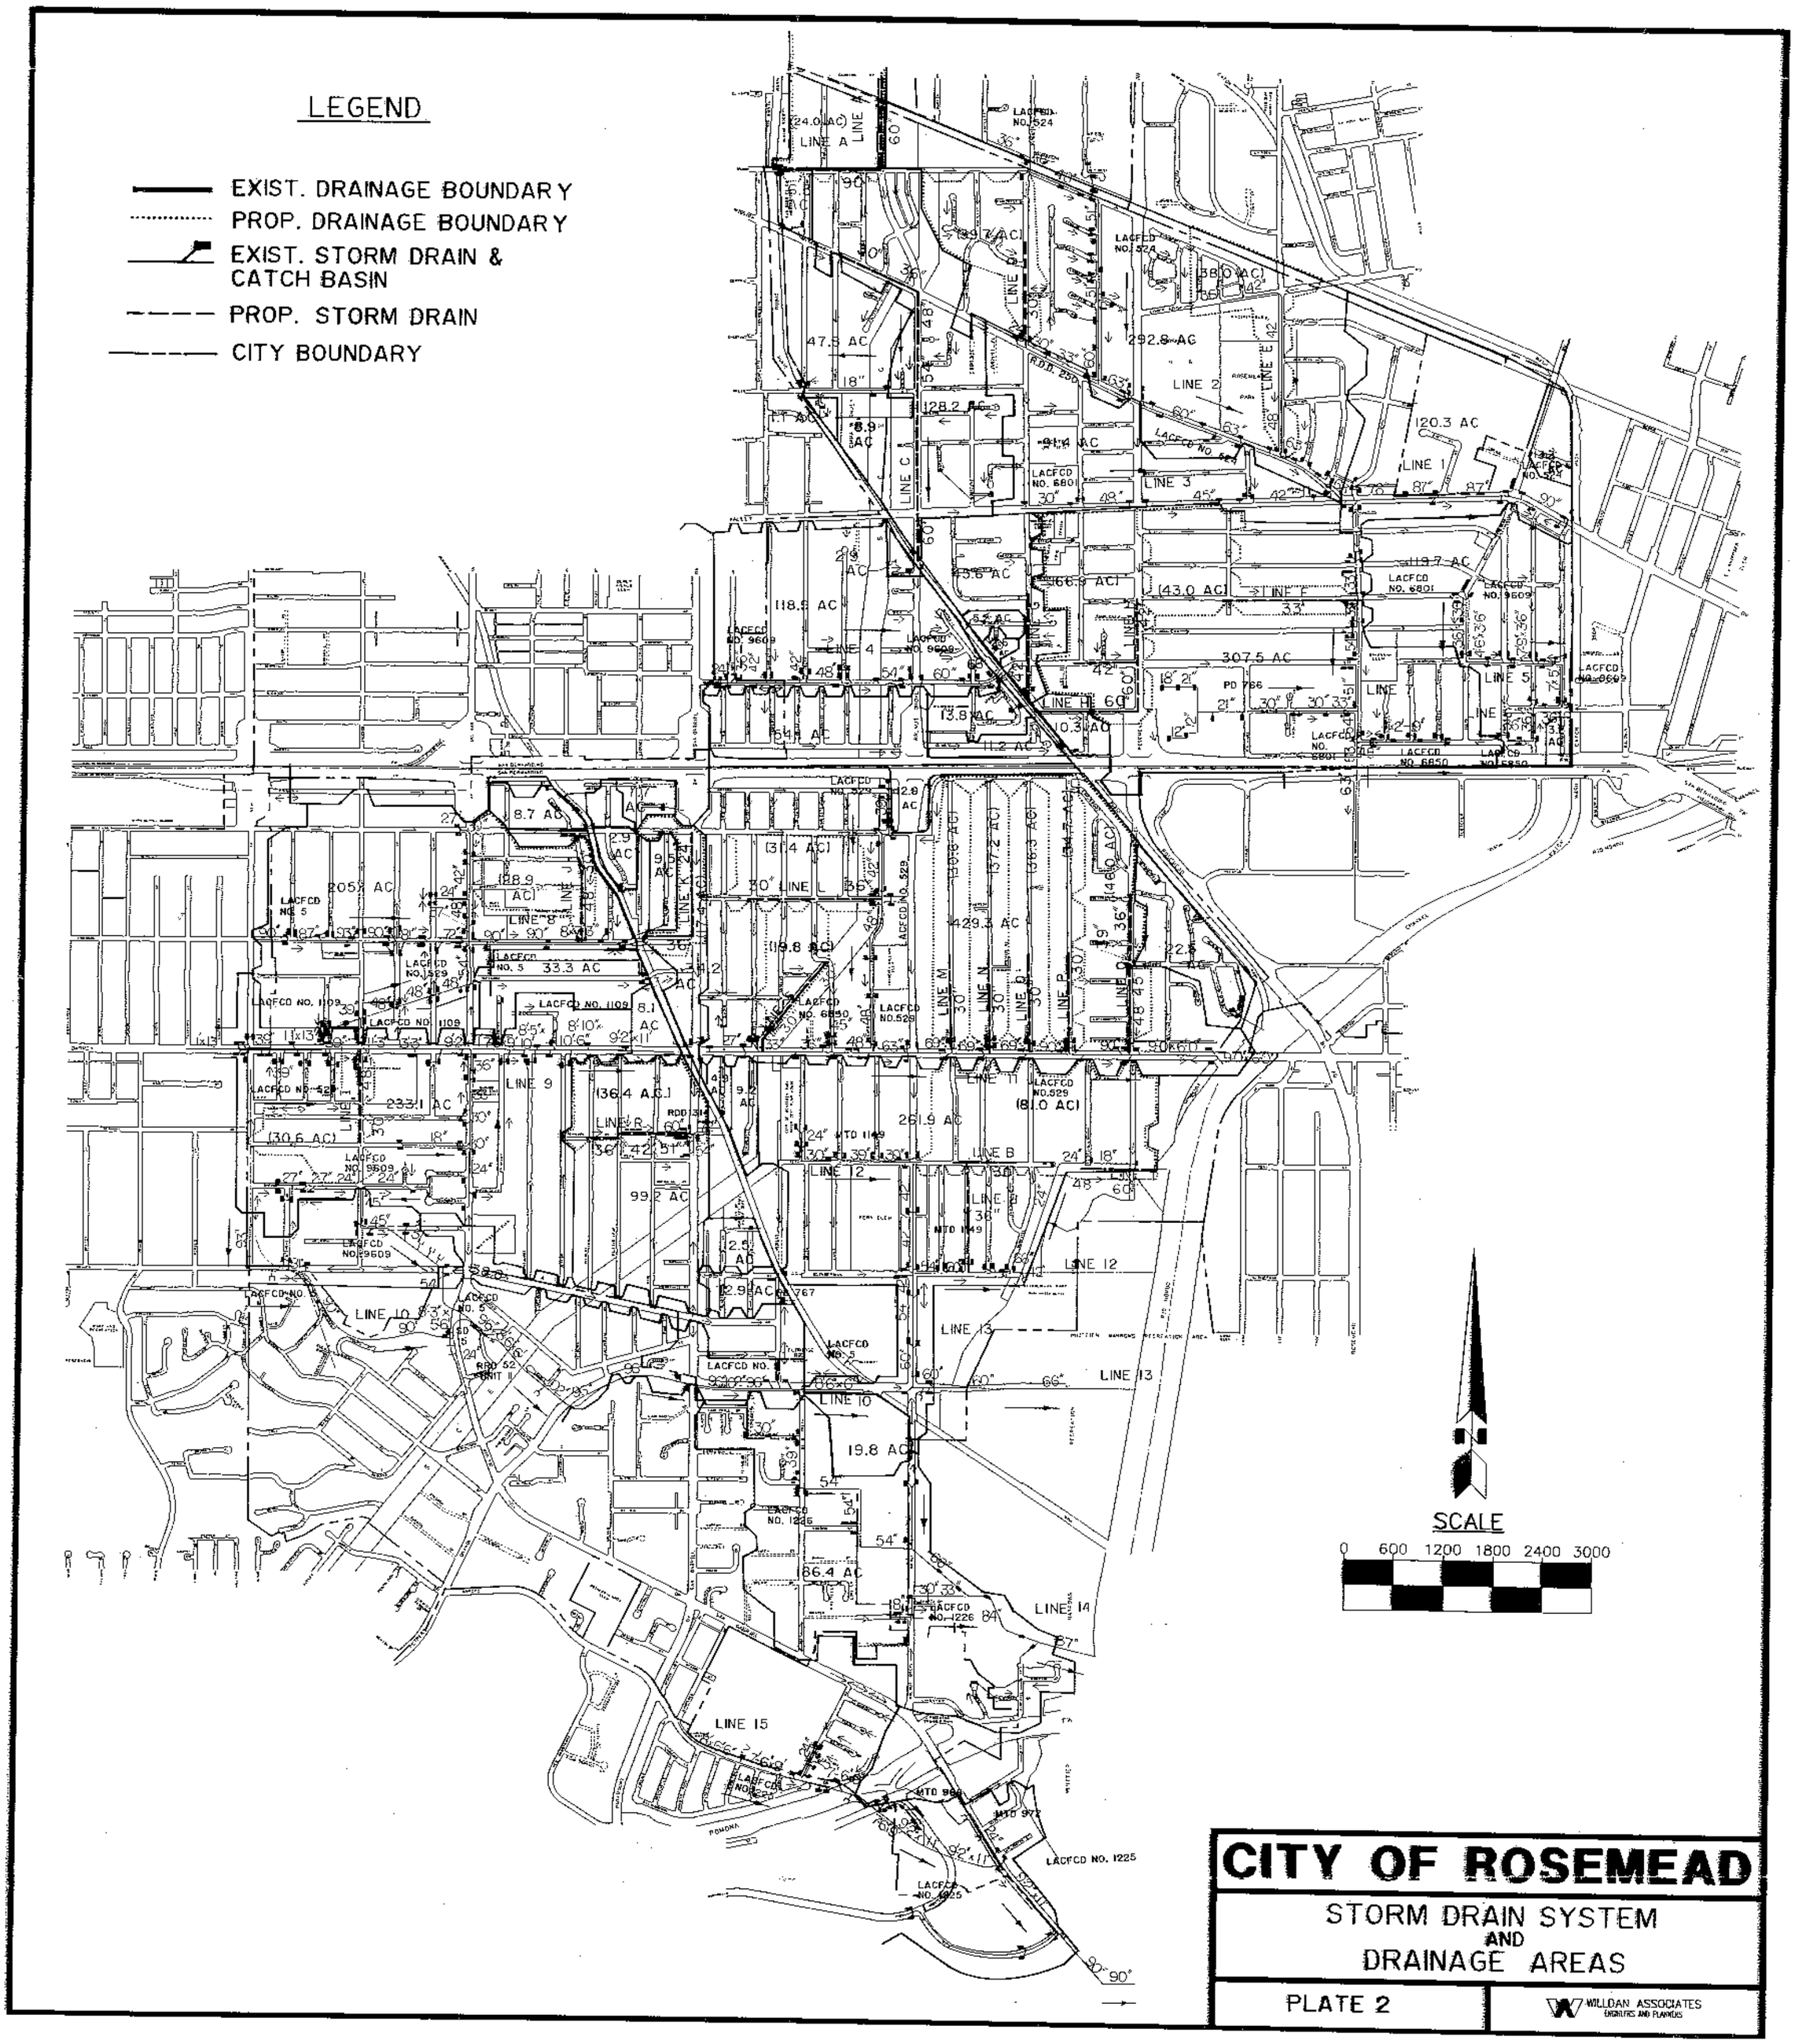
PLAN HOLD CORPORATION
REORDER BY NU